
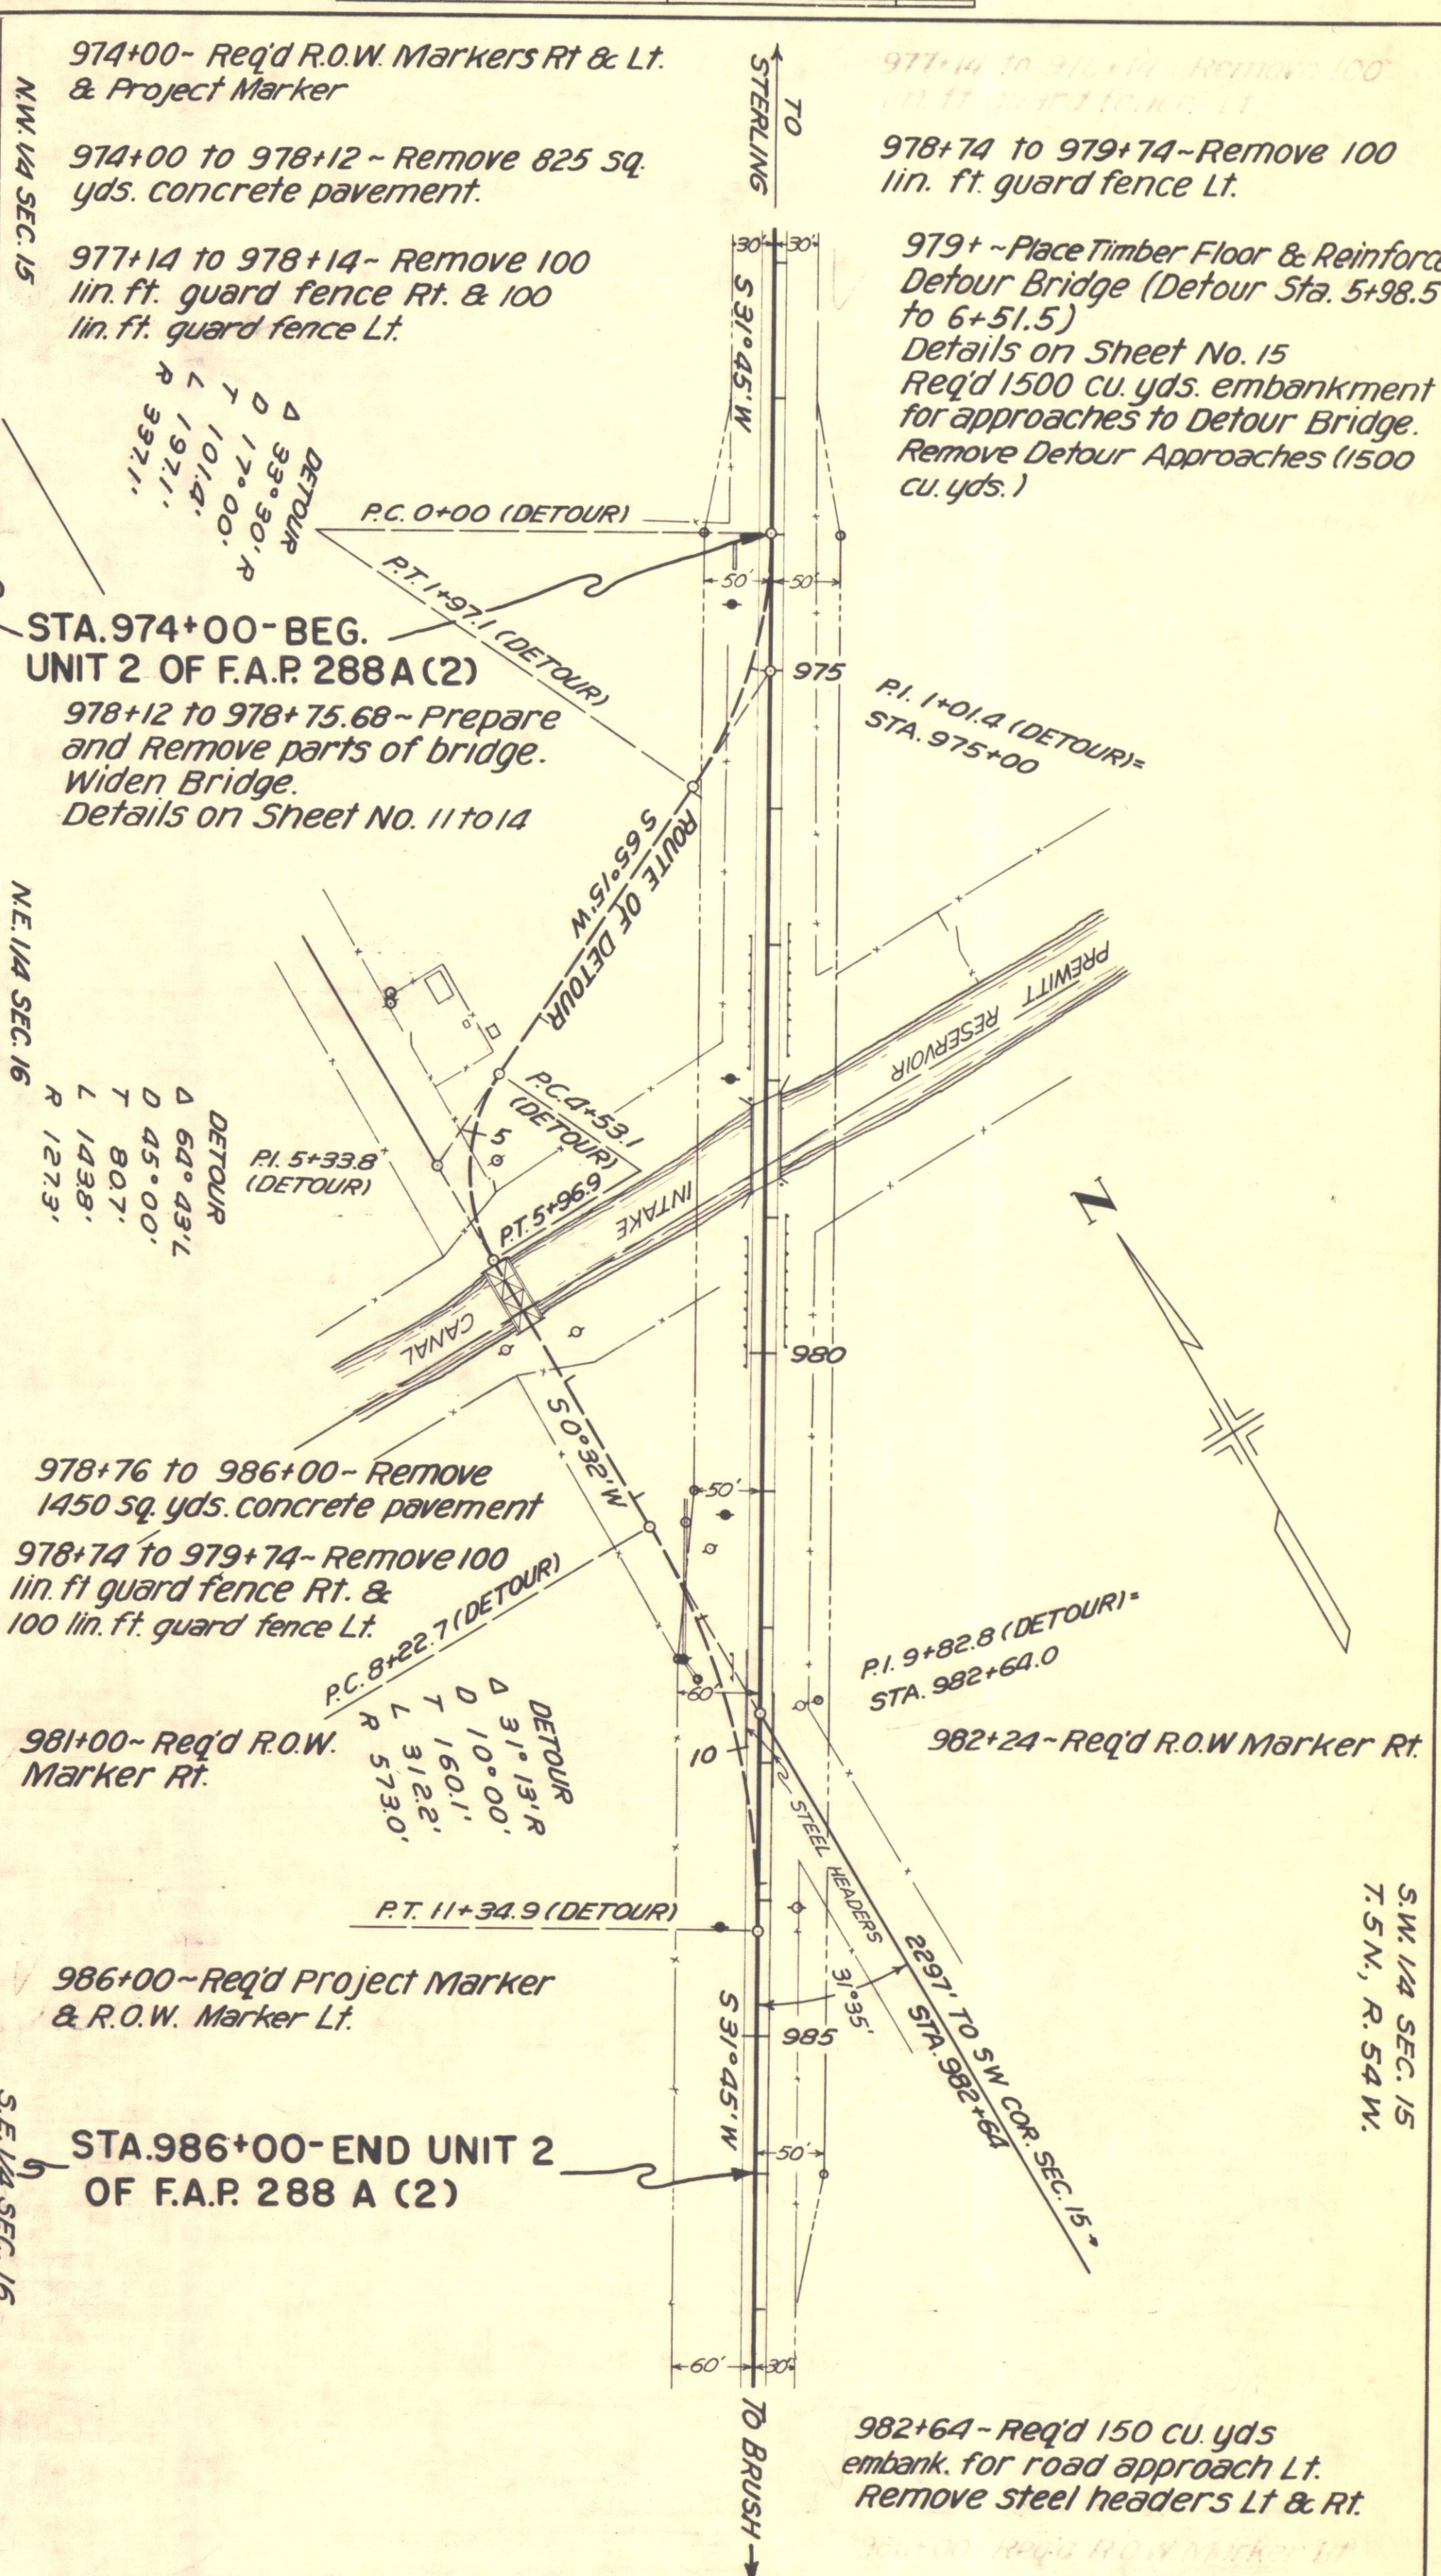


PROFILE	BY	DATE
SURVEYED		
NOTE BOOK		
NO. 11506		
STRUCTURE NOTATIONS CH KD.		

PLAN	BY	DATE
SURVEYED		
NOTE BOOK		
NO. 11506		
STRUCTURE NOTATIONS CH KD.		

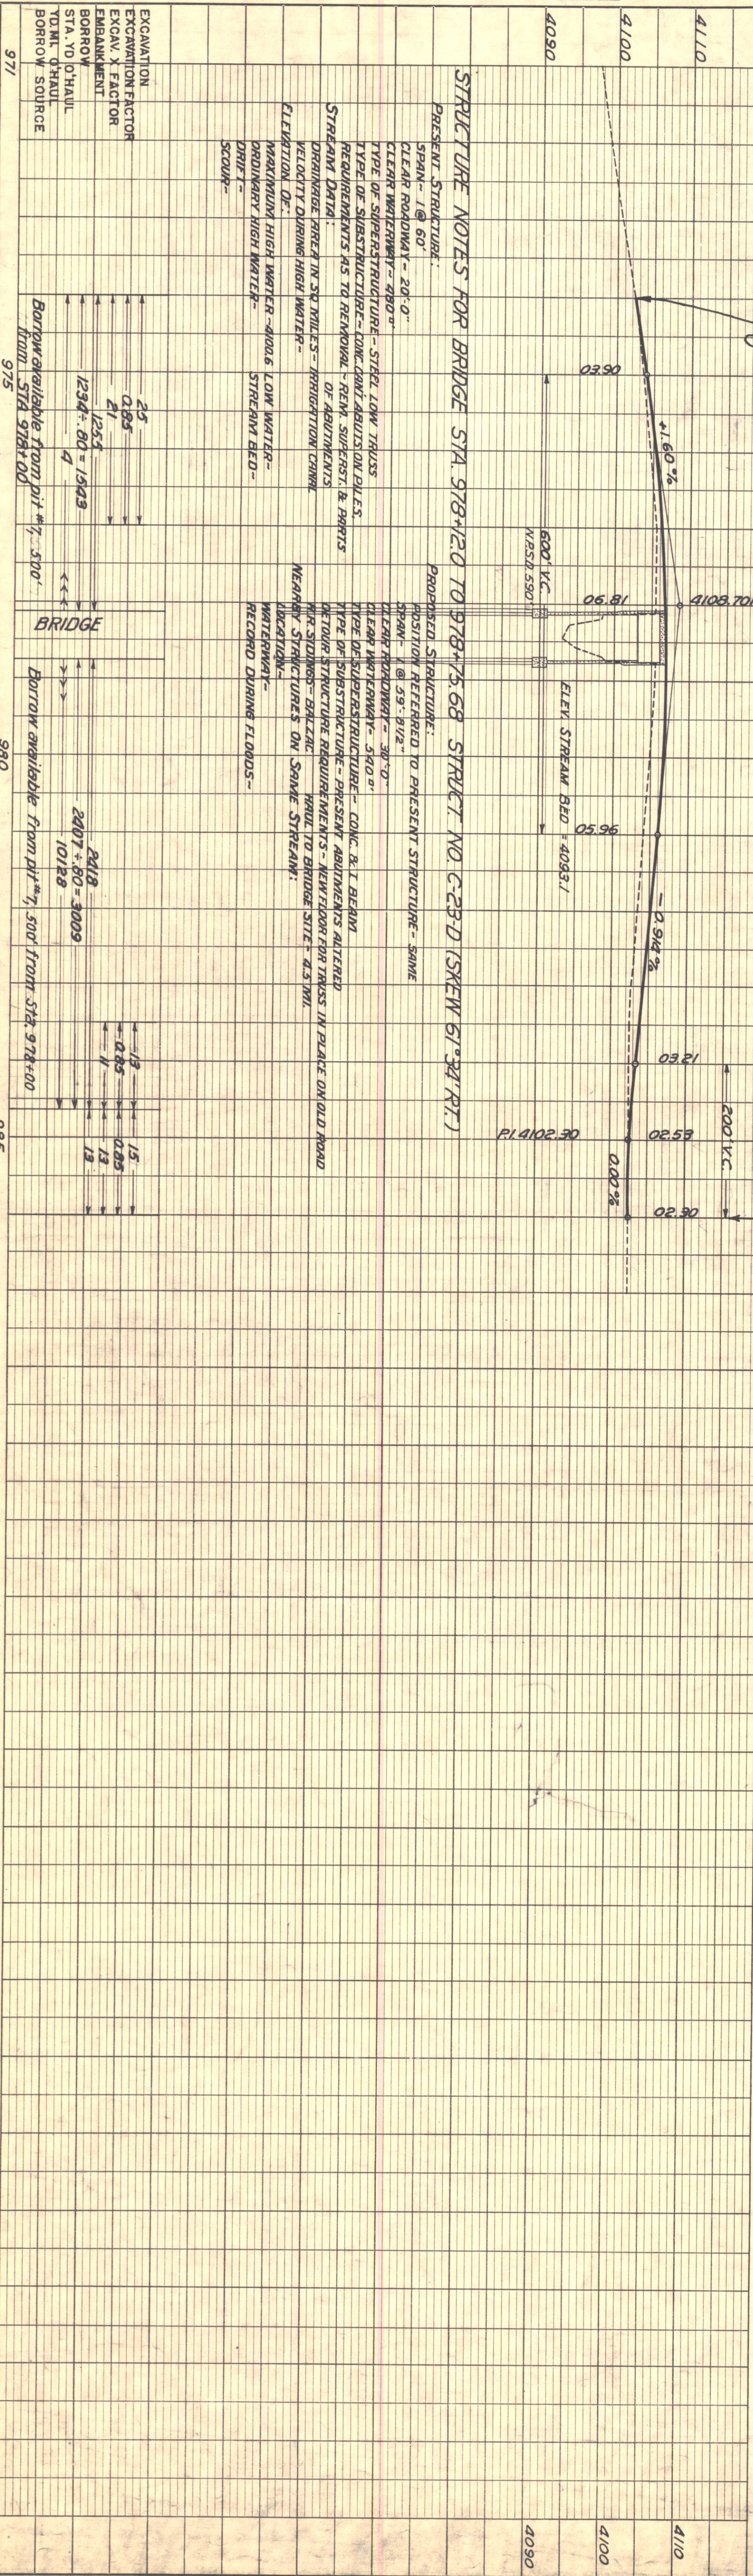

NOTE:
Grades as shown are subject to modification during construction to meet existing pavement grades.
All poles encroaching on the construction are to be moved by the owners.

FED. ROAD DIST. NO.	STATE	F.A. PROJ. NO.	SHEET NO.	TOTAL SHEETS
3	COLO.	288A(2)	31	

Rev. 6-21-41 Sheet No. R.A.C.



S.W. 1/4 Sec. 24
T. 6 N. R. 54 W.

S.E. 1/4 Sec. 23

FED. ROAD DIST. NO.	STATE	F.A. PROJ. NO.	SHEET NO.	TOTAL SHEETS
3	COLO.	289 B (2)	32	

Rev. 6 21/41 Sheet No. R.K.C.


NOTE:
Grades as shown are subject to modification during construction to meet existing pavement grades.
All poles encroaching on the construction are to be moved by the owners.

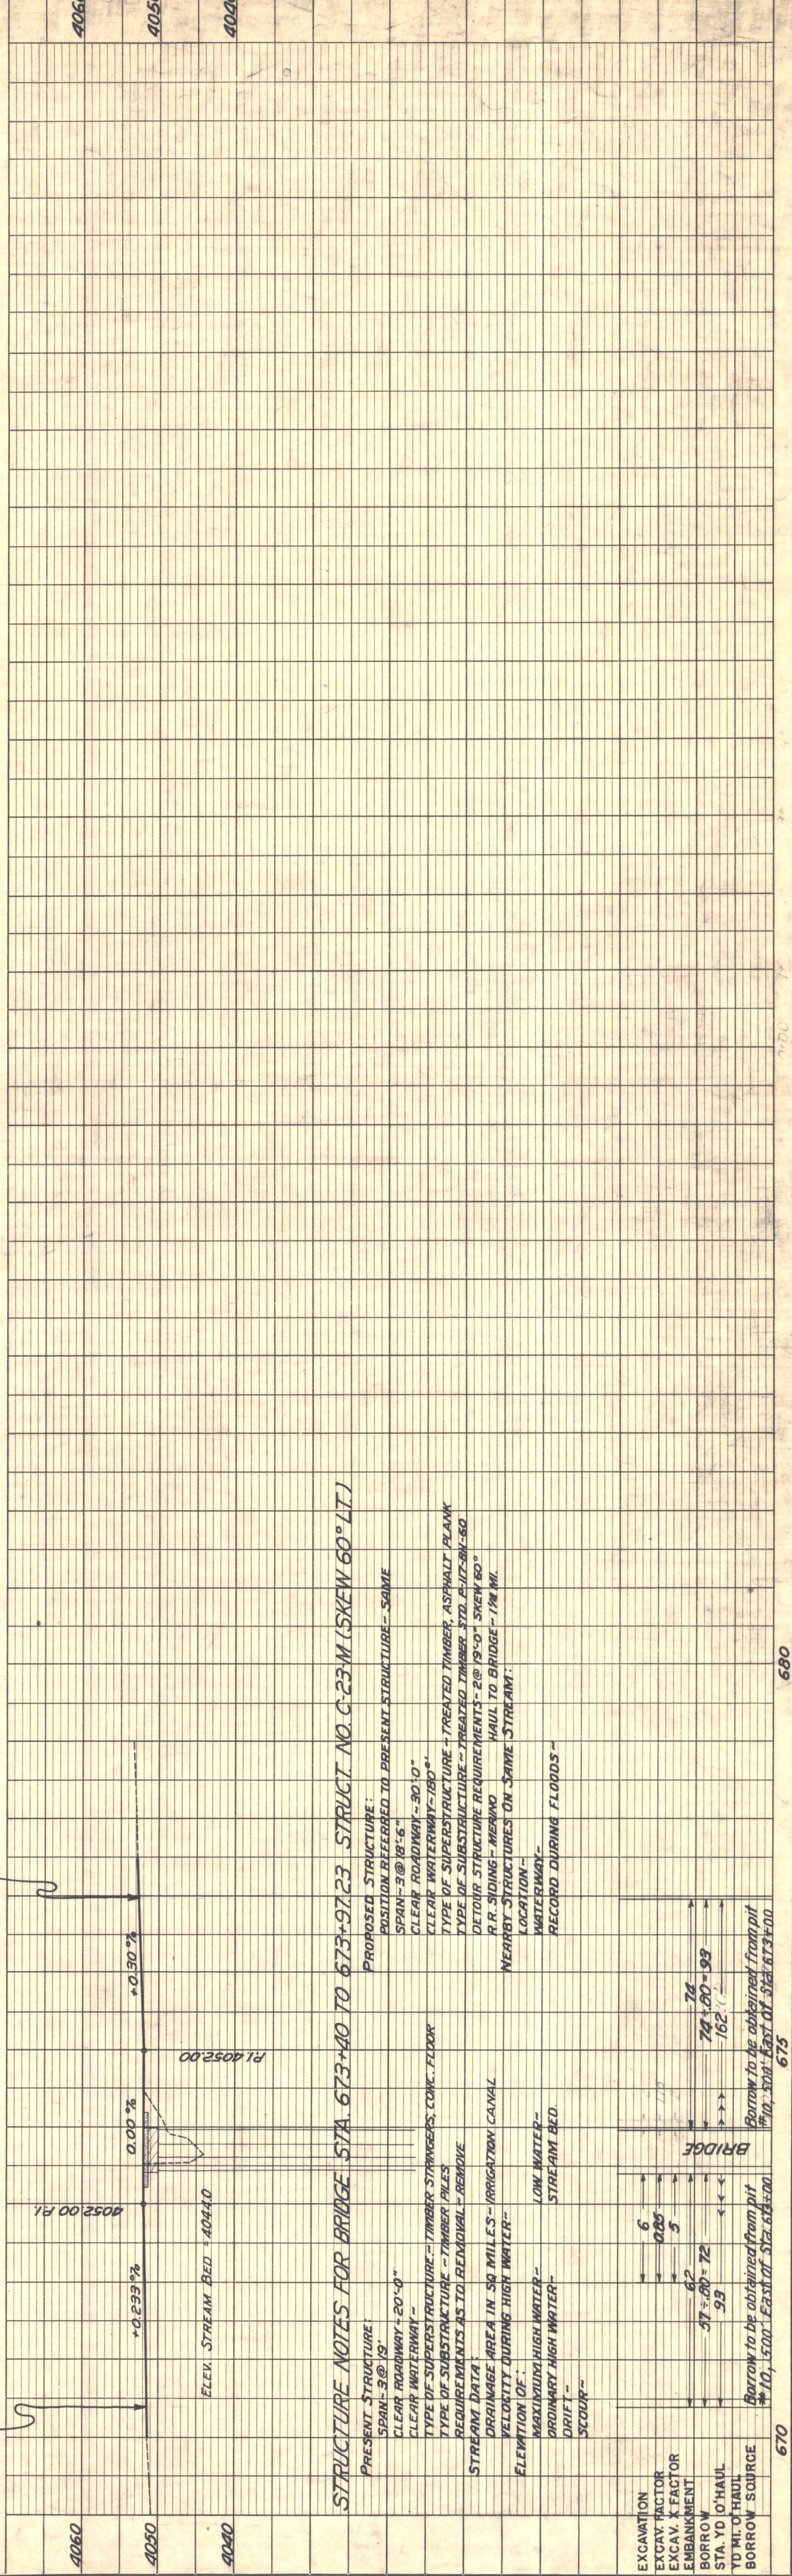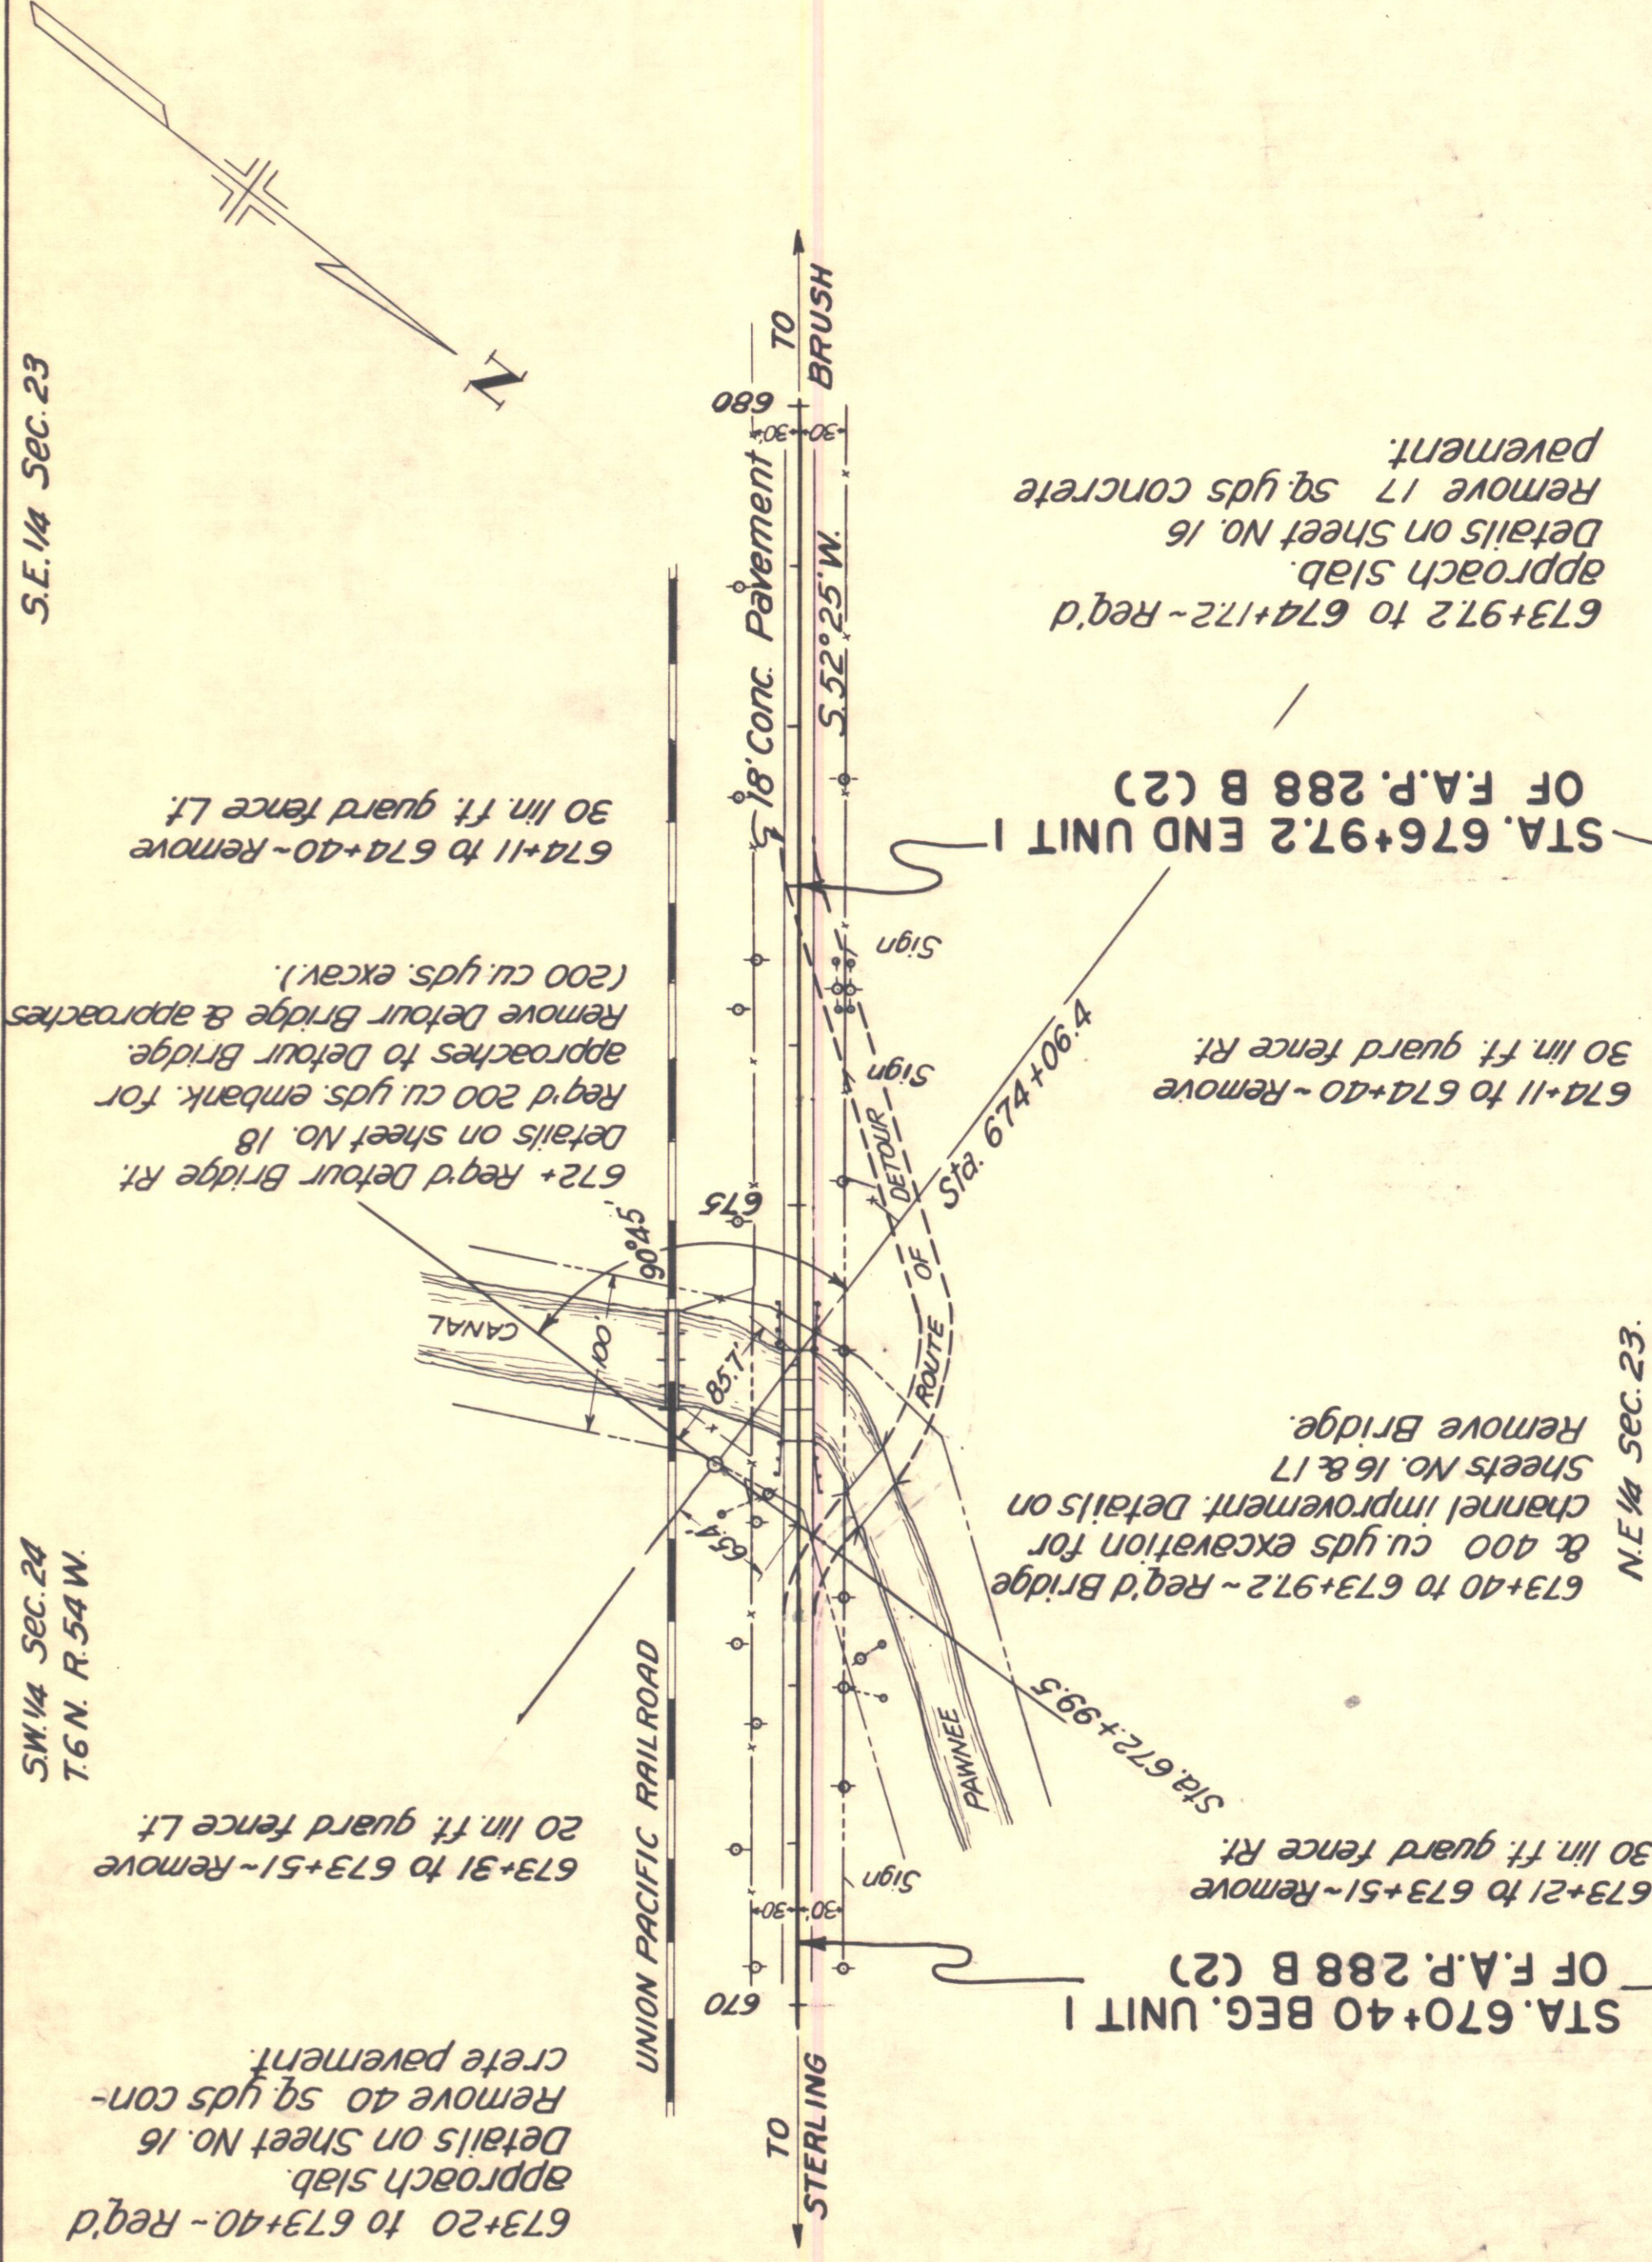


SW 1/4 Sec. 5
T. 7N. R. 52 W.

NOTE:
Grades as shown are subject to modification during construction to meet existing pavement grades.
All poles encroaching on the construction are to be moved by the owners.

PLAN	SURVEYED	NO.
ALIGNED	RT. OF WAY CHECKED	NOTE BOOK
BY	DATE	

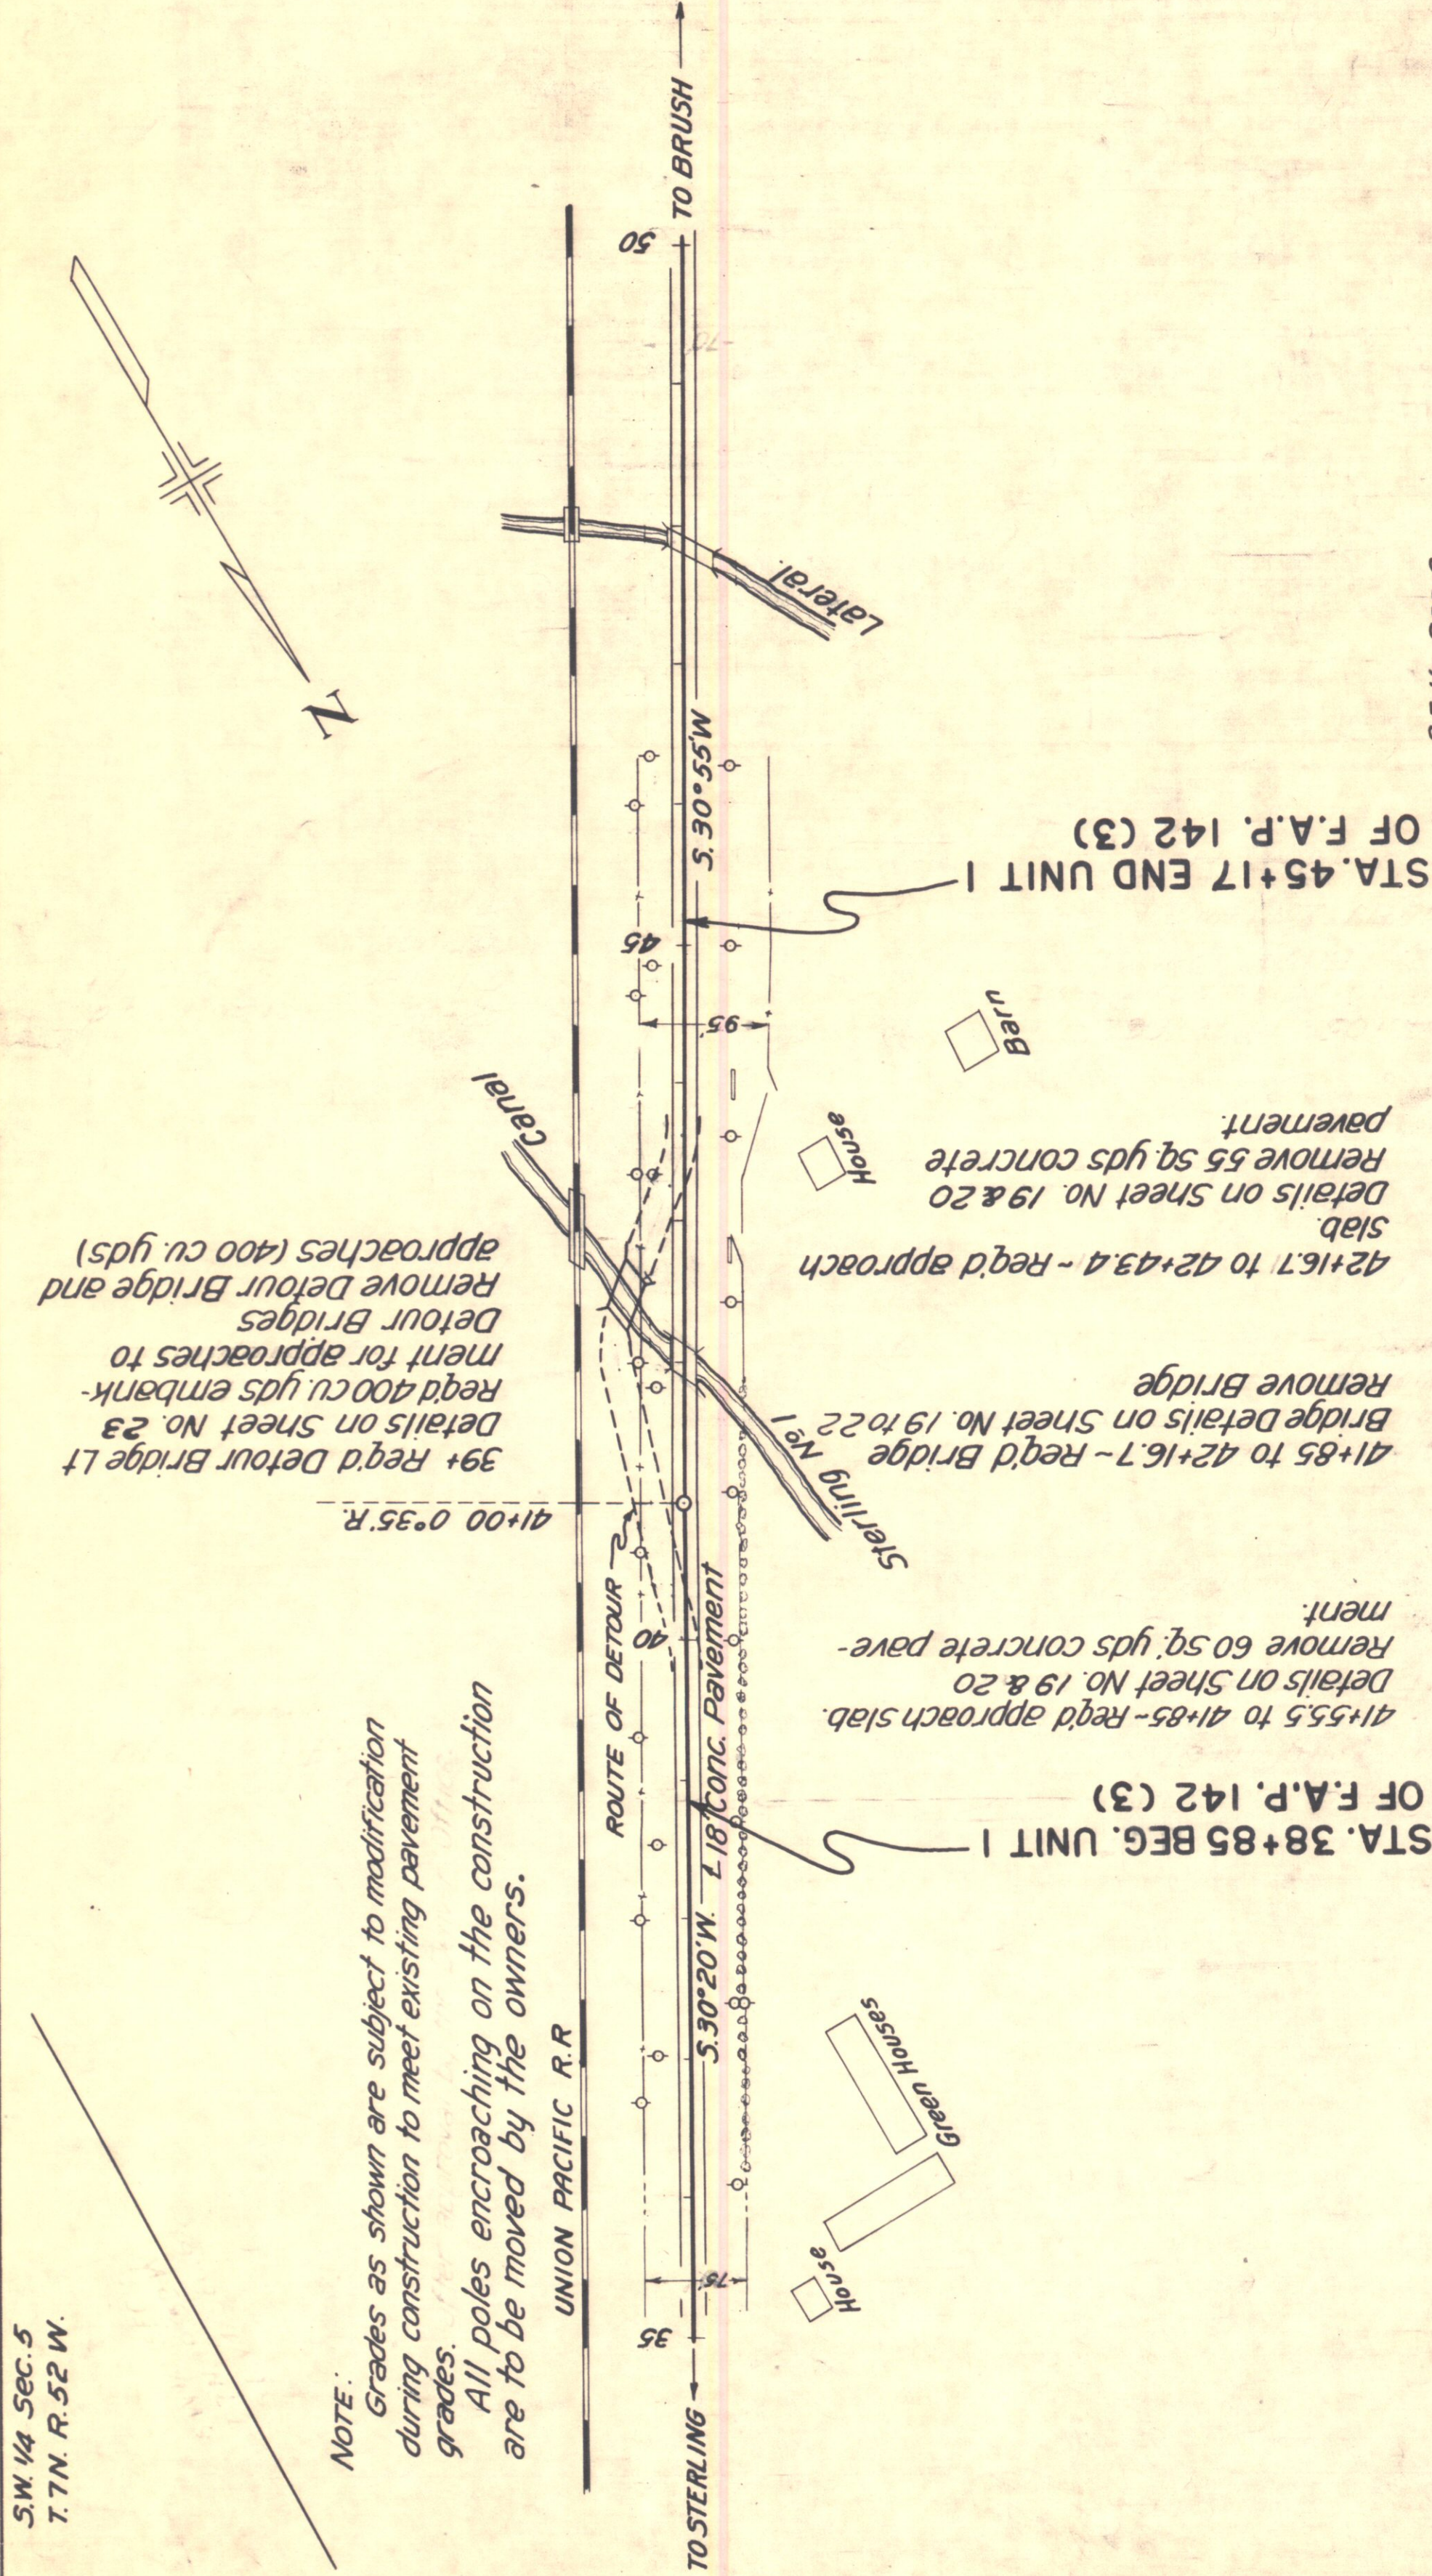

S.E. 1/4 Sec. 6

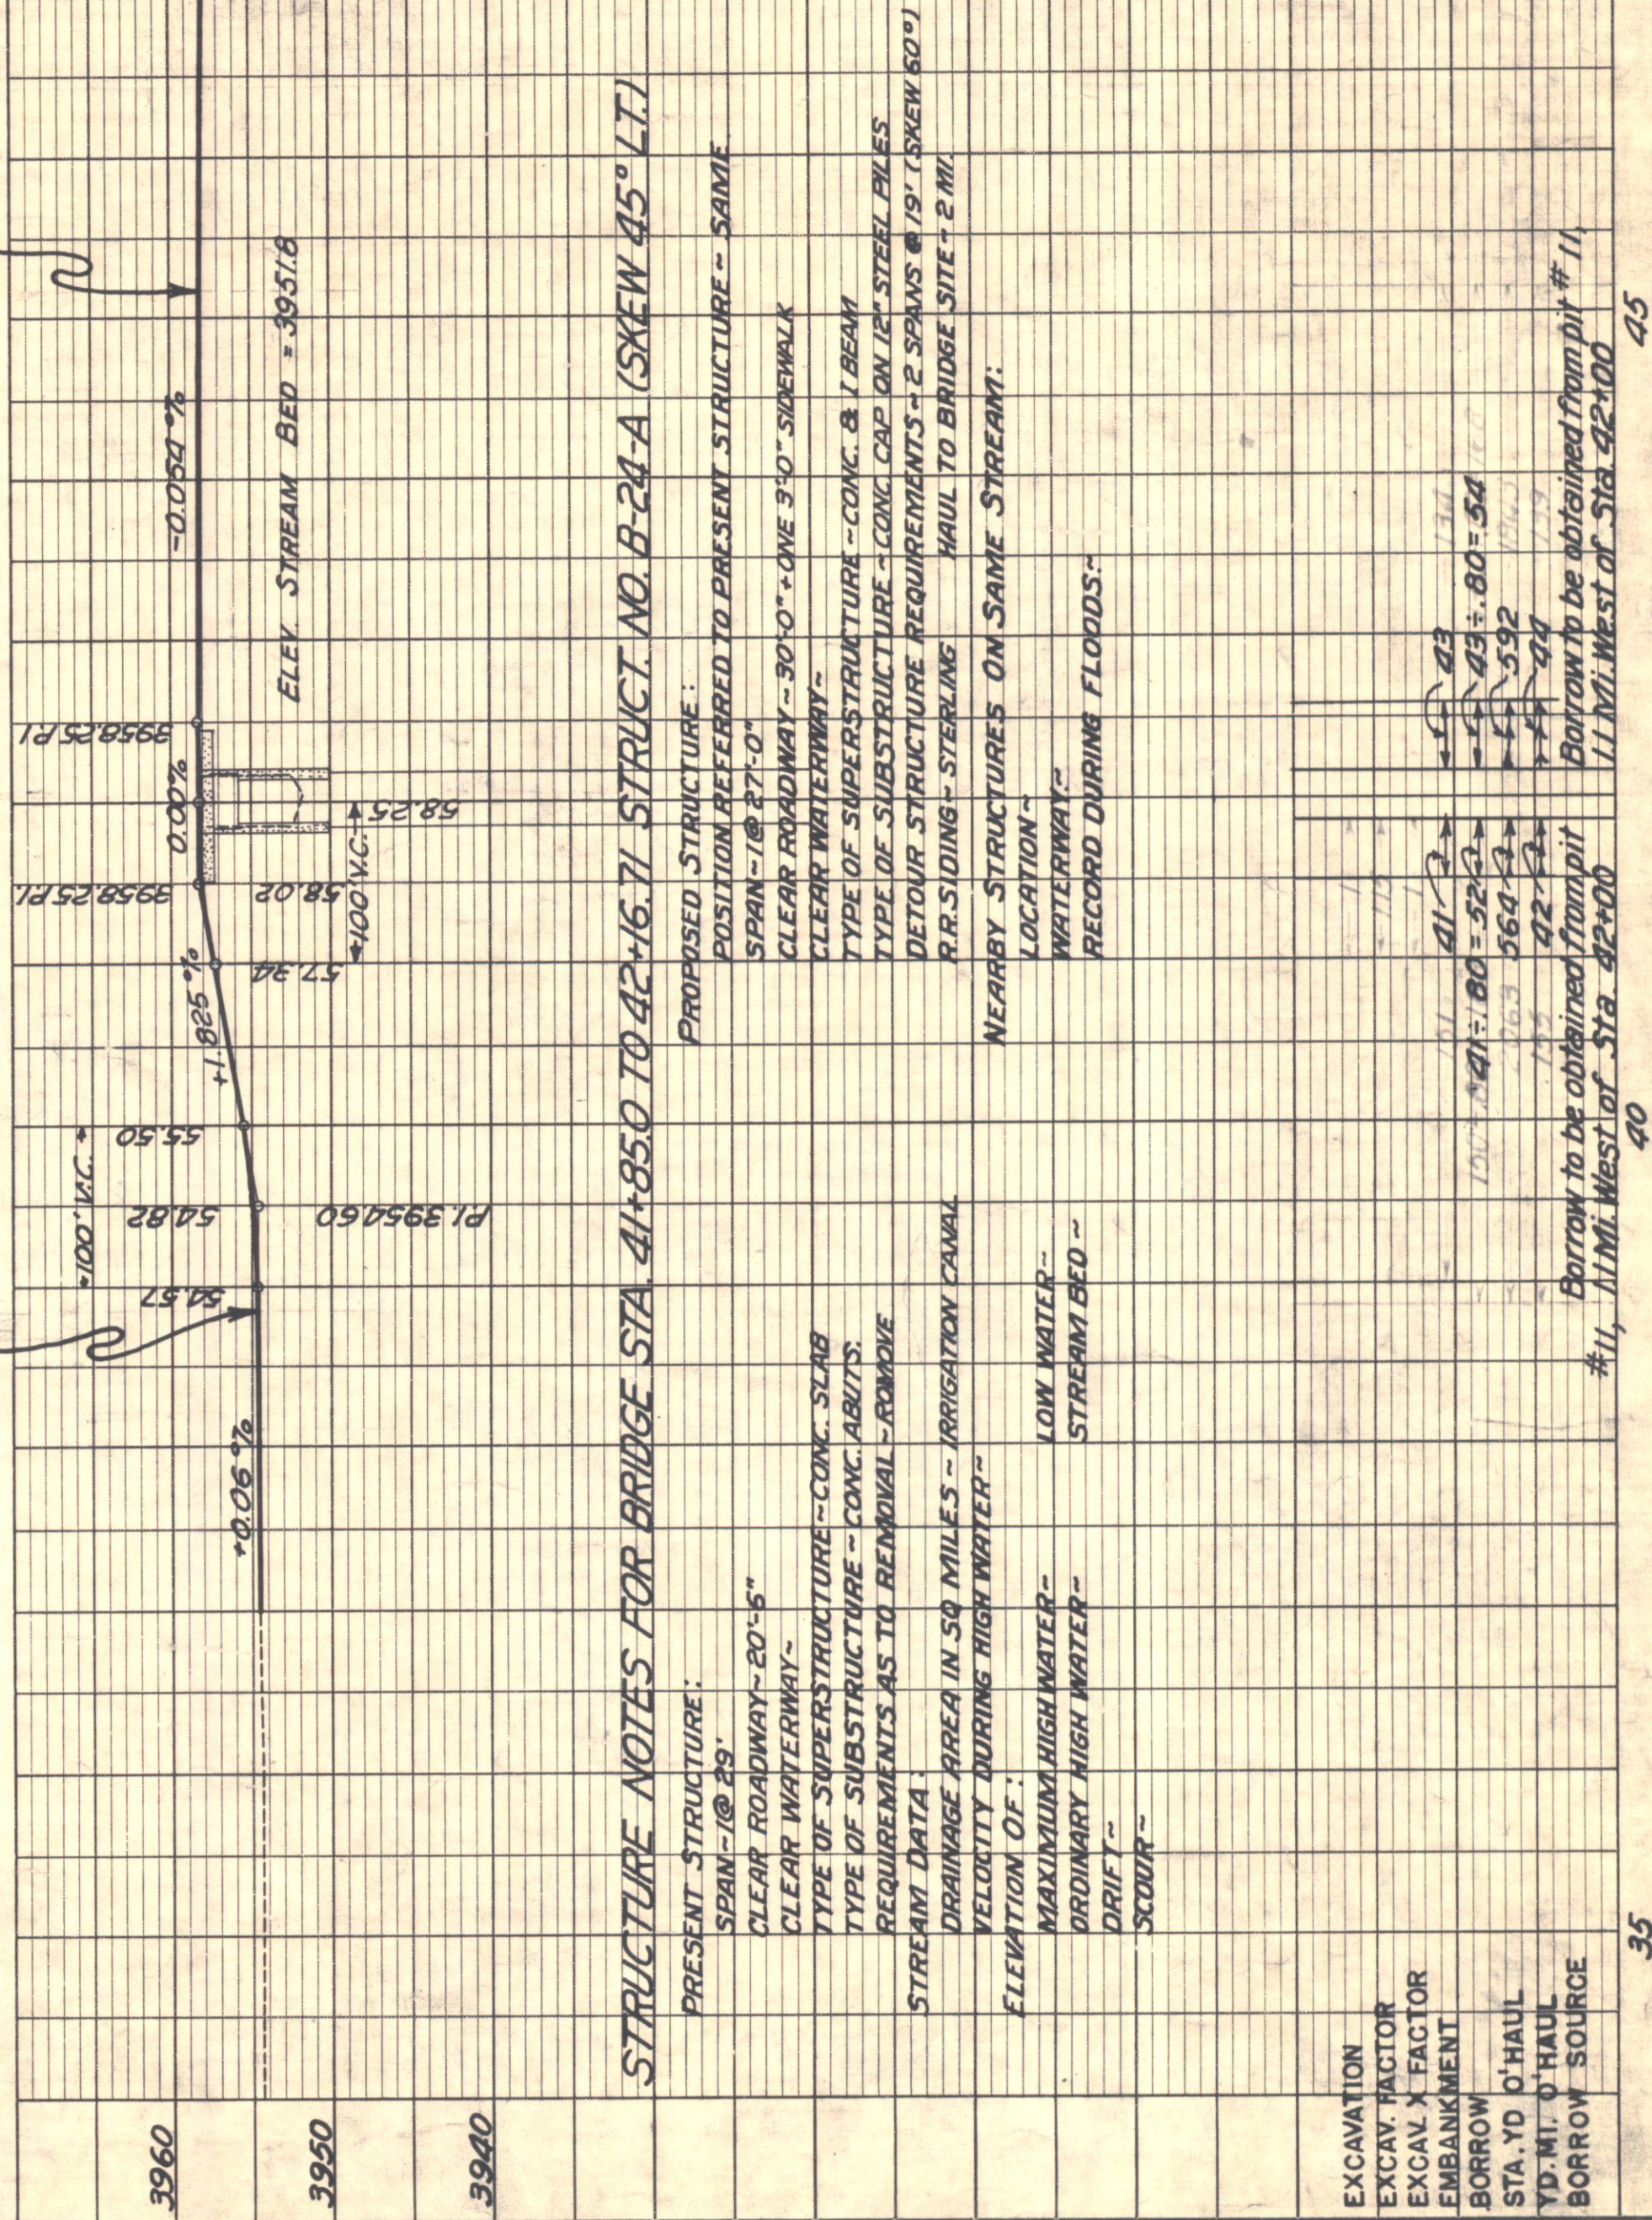

PROFILE	SURVEYED	NO.
ALIGNED	RT. OF WAY CHECKED	NOTE BOOK
BY	DATE	

EXCAVATION
EXCAV. FACTOR
EMBANKMENT
BORROW
STA. YD. O'HAUL
YD. MT. O'HAUL
BORROW SOURCE

FED. ROAD DIST. NO.	STATE	F.A. PROJ. NO.	SHEET NO.	TOTAL SHEETS
3	COLO.	142(3)	33	

Rev. 6-21-41 Sheet No. R.A.C.