


PROFILE	SURVEYED	BY	DATE
	PLOTTED		
NOTE BOOK	GRADES CHECKED		
NO. <u>2270</u>	B. M.'S NOTED		
	STRUCTURE NOTATIONS CH'KD.	<u>S.B.L.</u>	<u>June '29</u>

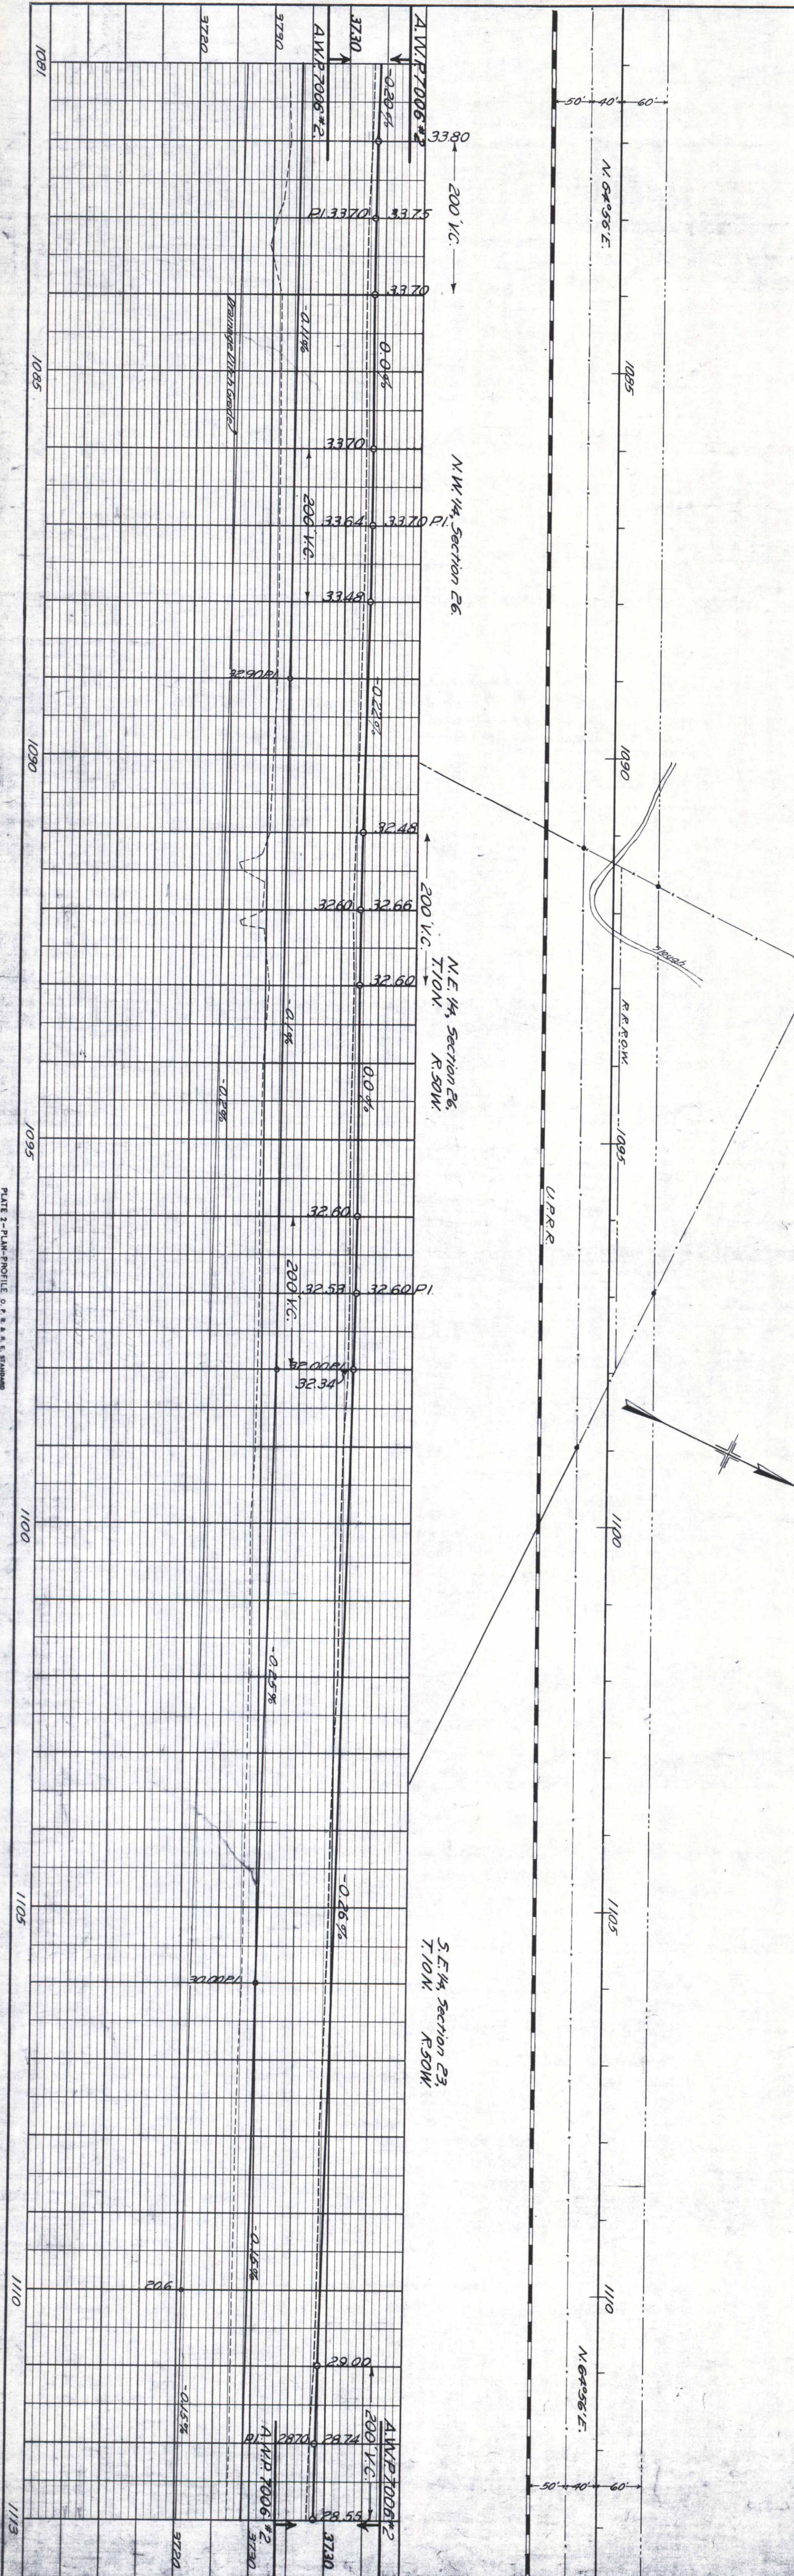

FED. ROAD DIST. NO.		STATE	A.W.P 7006#2	
3	COLD.	FED. AID PROJ. NO.	14	
		175 A	SHEET NO.	20
			TOTAL SHEETS	




Rev'ds const. 26-33, T.C.C.

DES. ROAD	STATE	SHEET	TOTAL
1006#2	175 A	21	21
3	CNO	21	21


Rev 4-0-33, as const. T.G.C.

PLAN	SURVEYED	BY	DATE
NOTE BOOK NO. 2266	PLOTTED		
	ALIGNMENT CHECKED		
	RT. OF WAY CHECKED		

PROFILE	SURVEYED	BY	DATE
NOTE BOOK NO. 2270	PLOTTED		
	GRADES CHECKED		
	B. M.S. NOTED		
	STRUCTURE NOTATIONS CH'KD.		

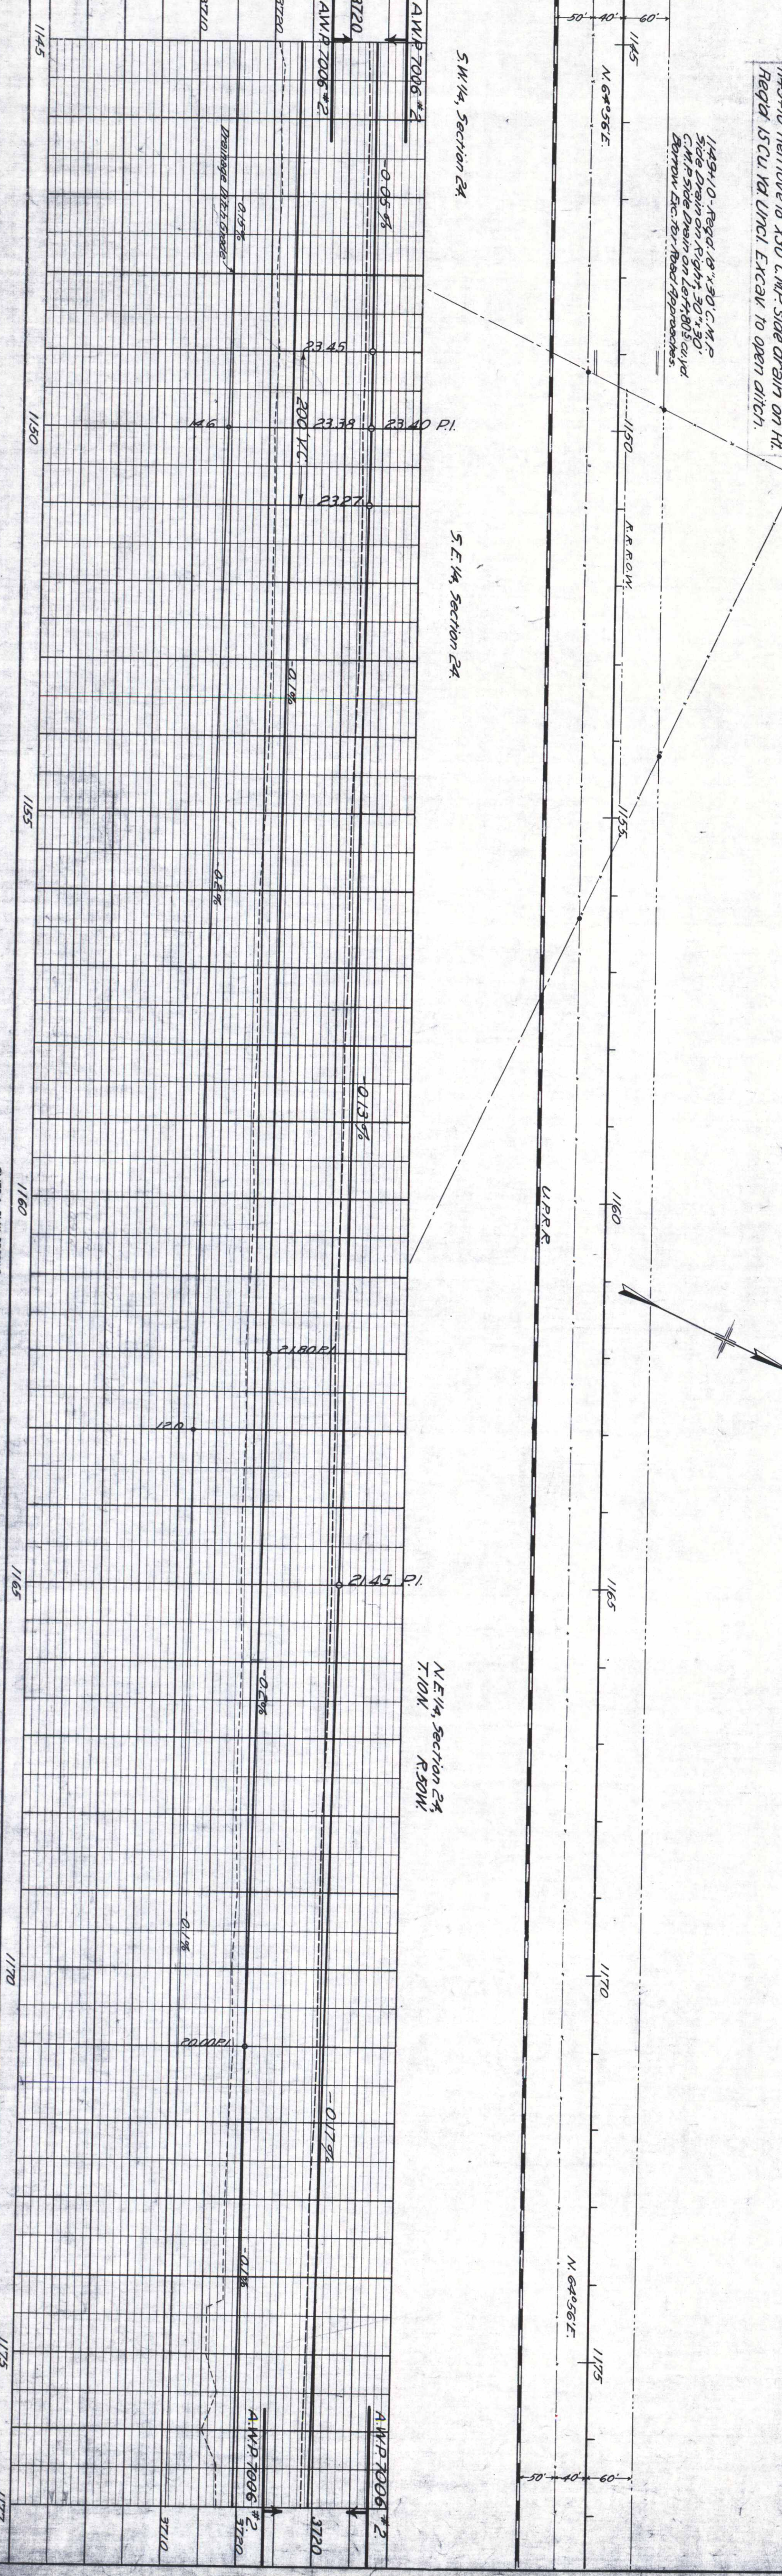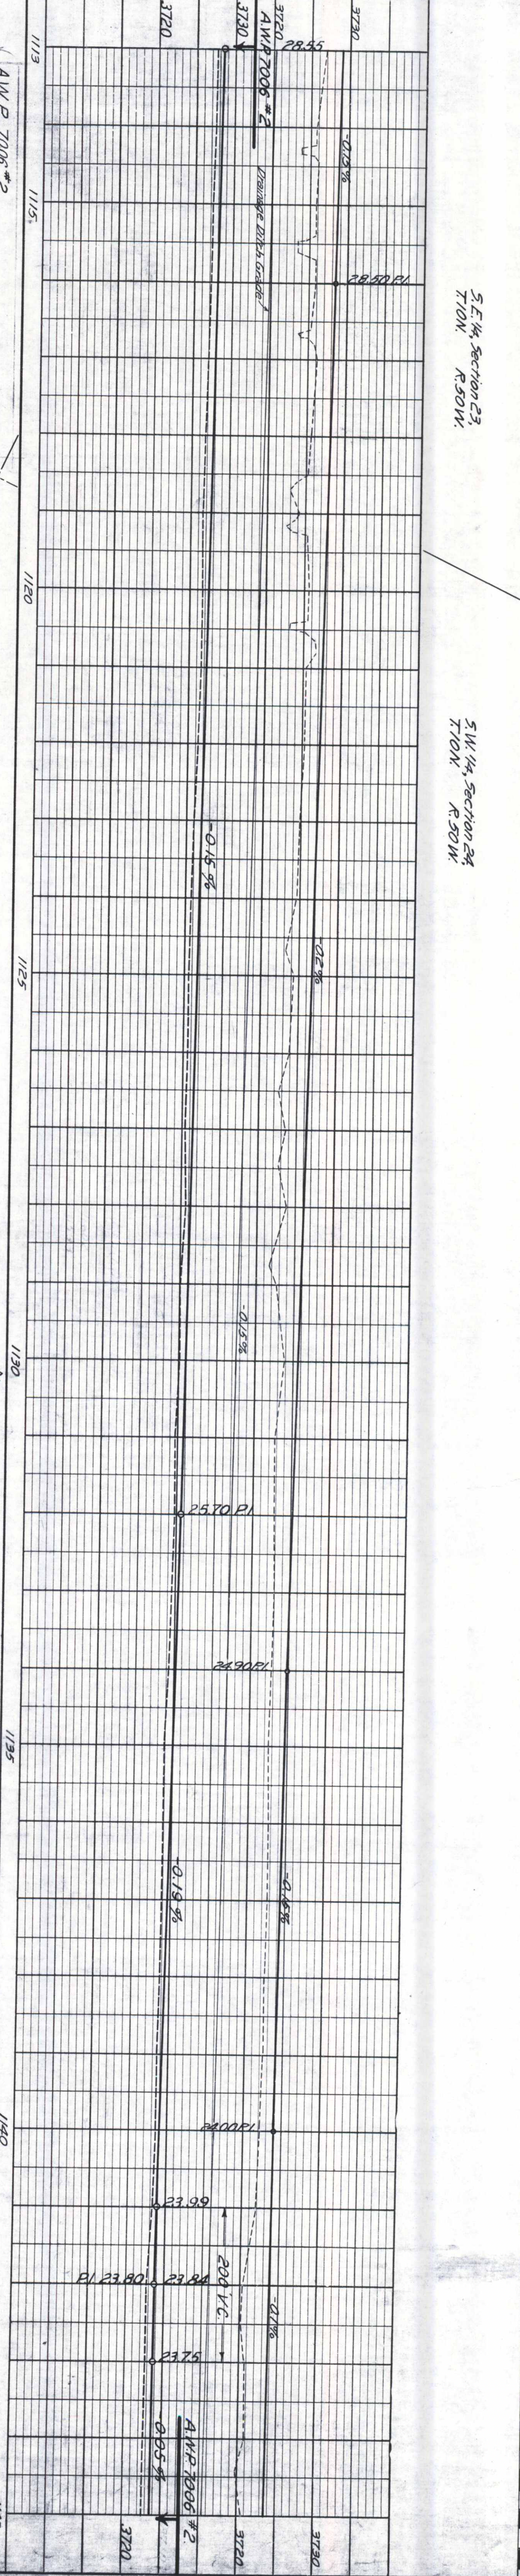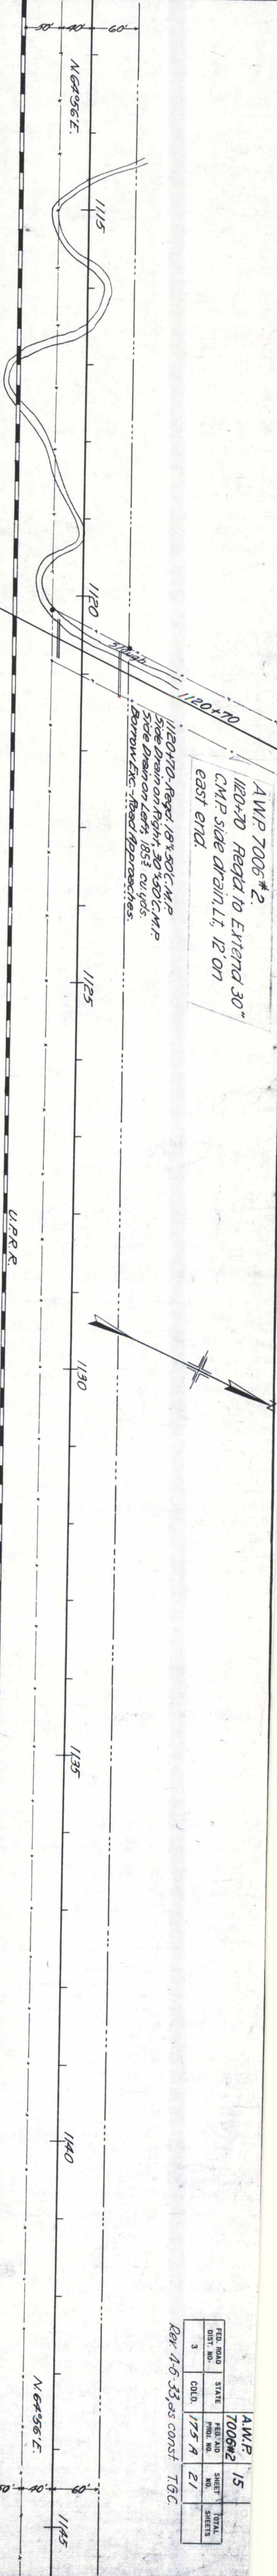

PLAN		BY	DATE
	SURVEYED		
	PLOTTED		
NOTE BOOK	ALIGNMENT CHECKED		
NO. 2266	RT. OF WAY CHECKED	S.B.L.	June 22

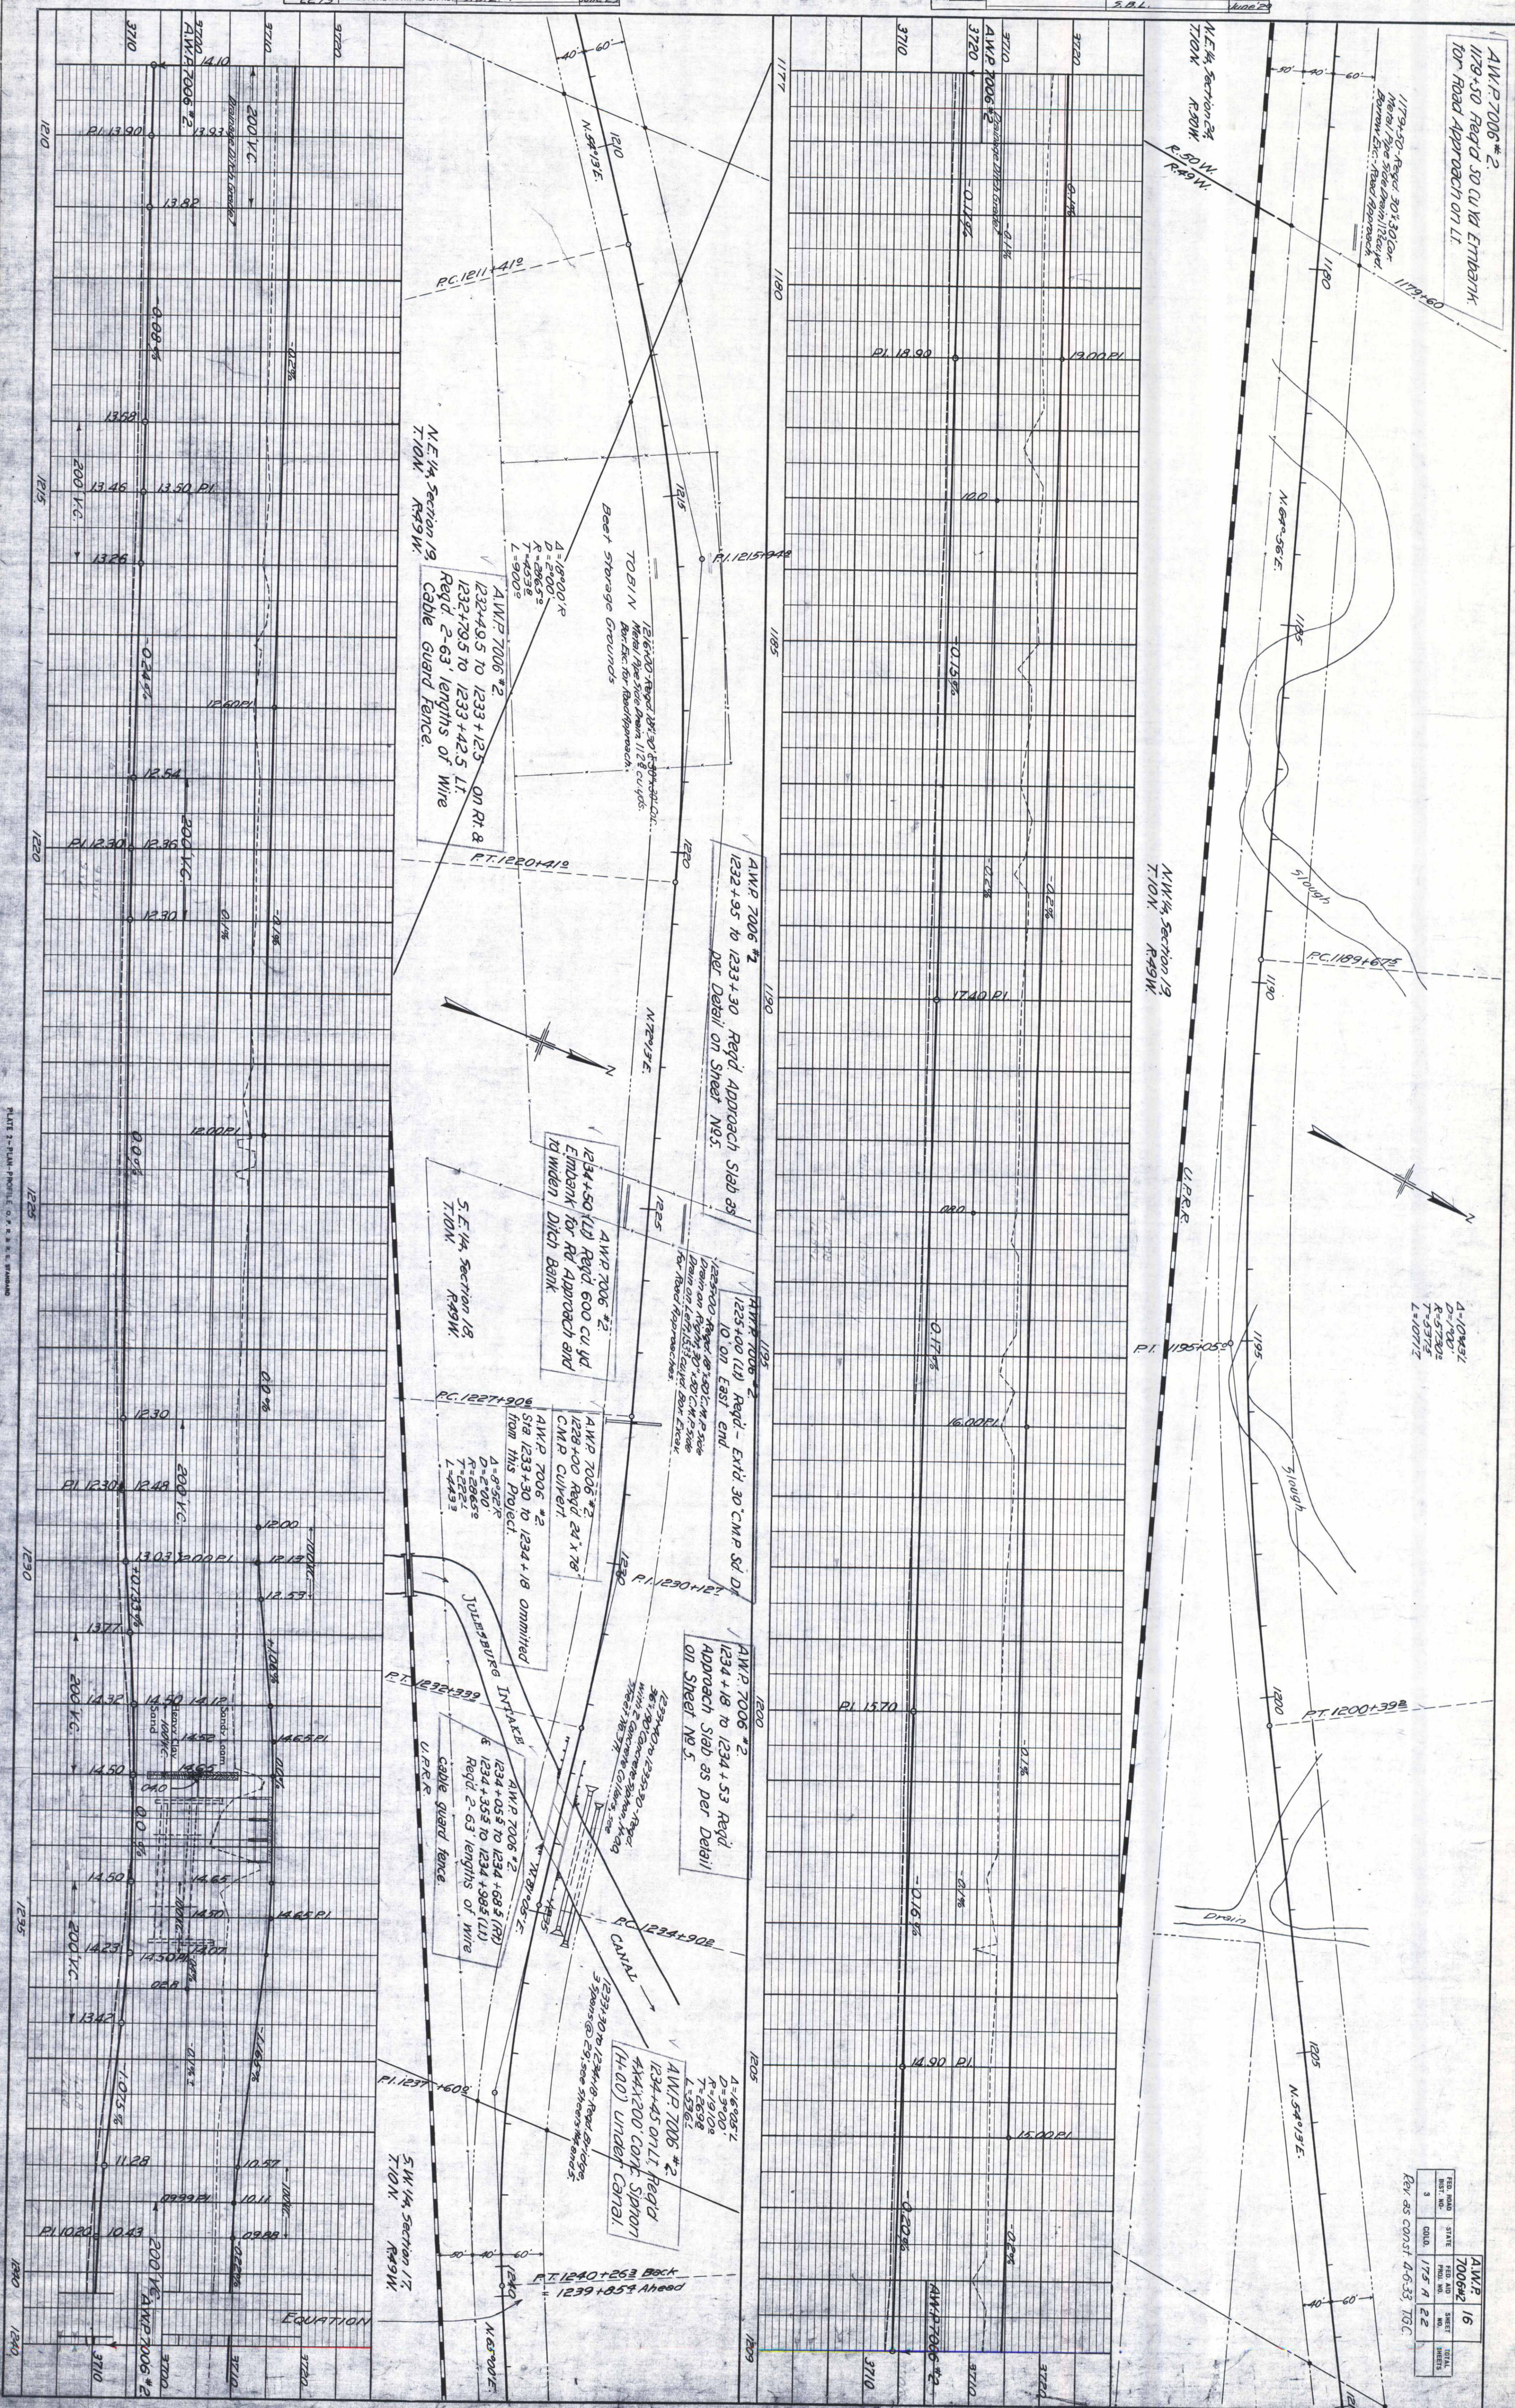

PROFILE		BY	DATE
	SURVEYED		
	PLOTTED		
	GRADES CHECKED		
	B. M.s NOTED		
NOTE BOOK NO. 2270	STRUCTURE NOTAT'NS CH'KD.	S.B.L.	June '29



PROFILE	SURVEYED	BY	DATE
NOTE BOOK	PLOTTED		
NO. 2270	GRADES CHECKED		
	B. M.S. NOTED		
	STRUCTURE NOTATIONS CHECKED	S. B. L.	June 22

PLAN	SURVEYED	BY	DATE
NOTE BOOK	PLOTTED		
NO. 2266	ALIGNMENT CHECKED		
	RT. OF WAY CHECKED	S. B. L.	June 22


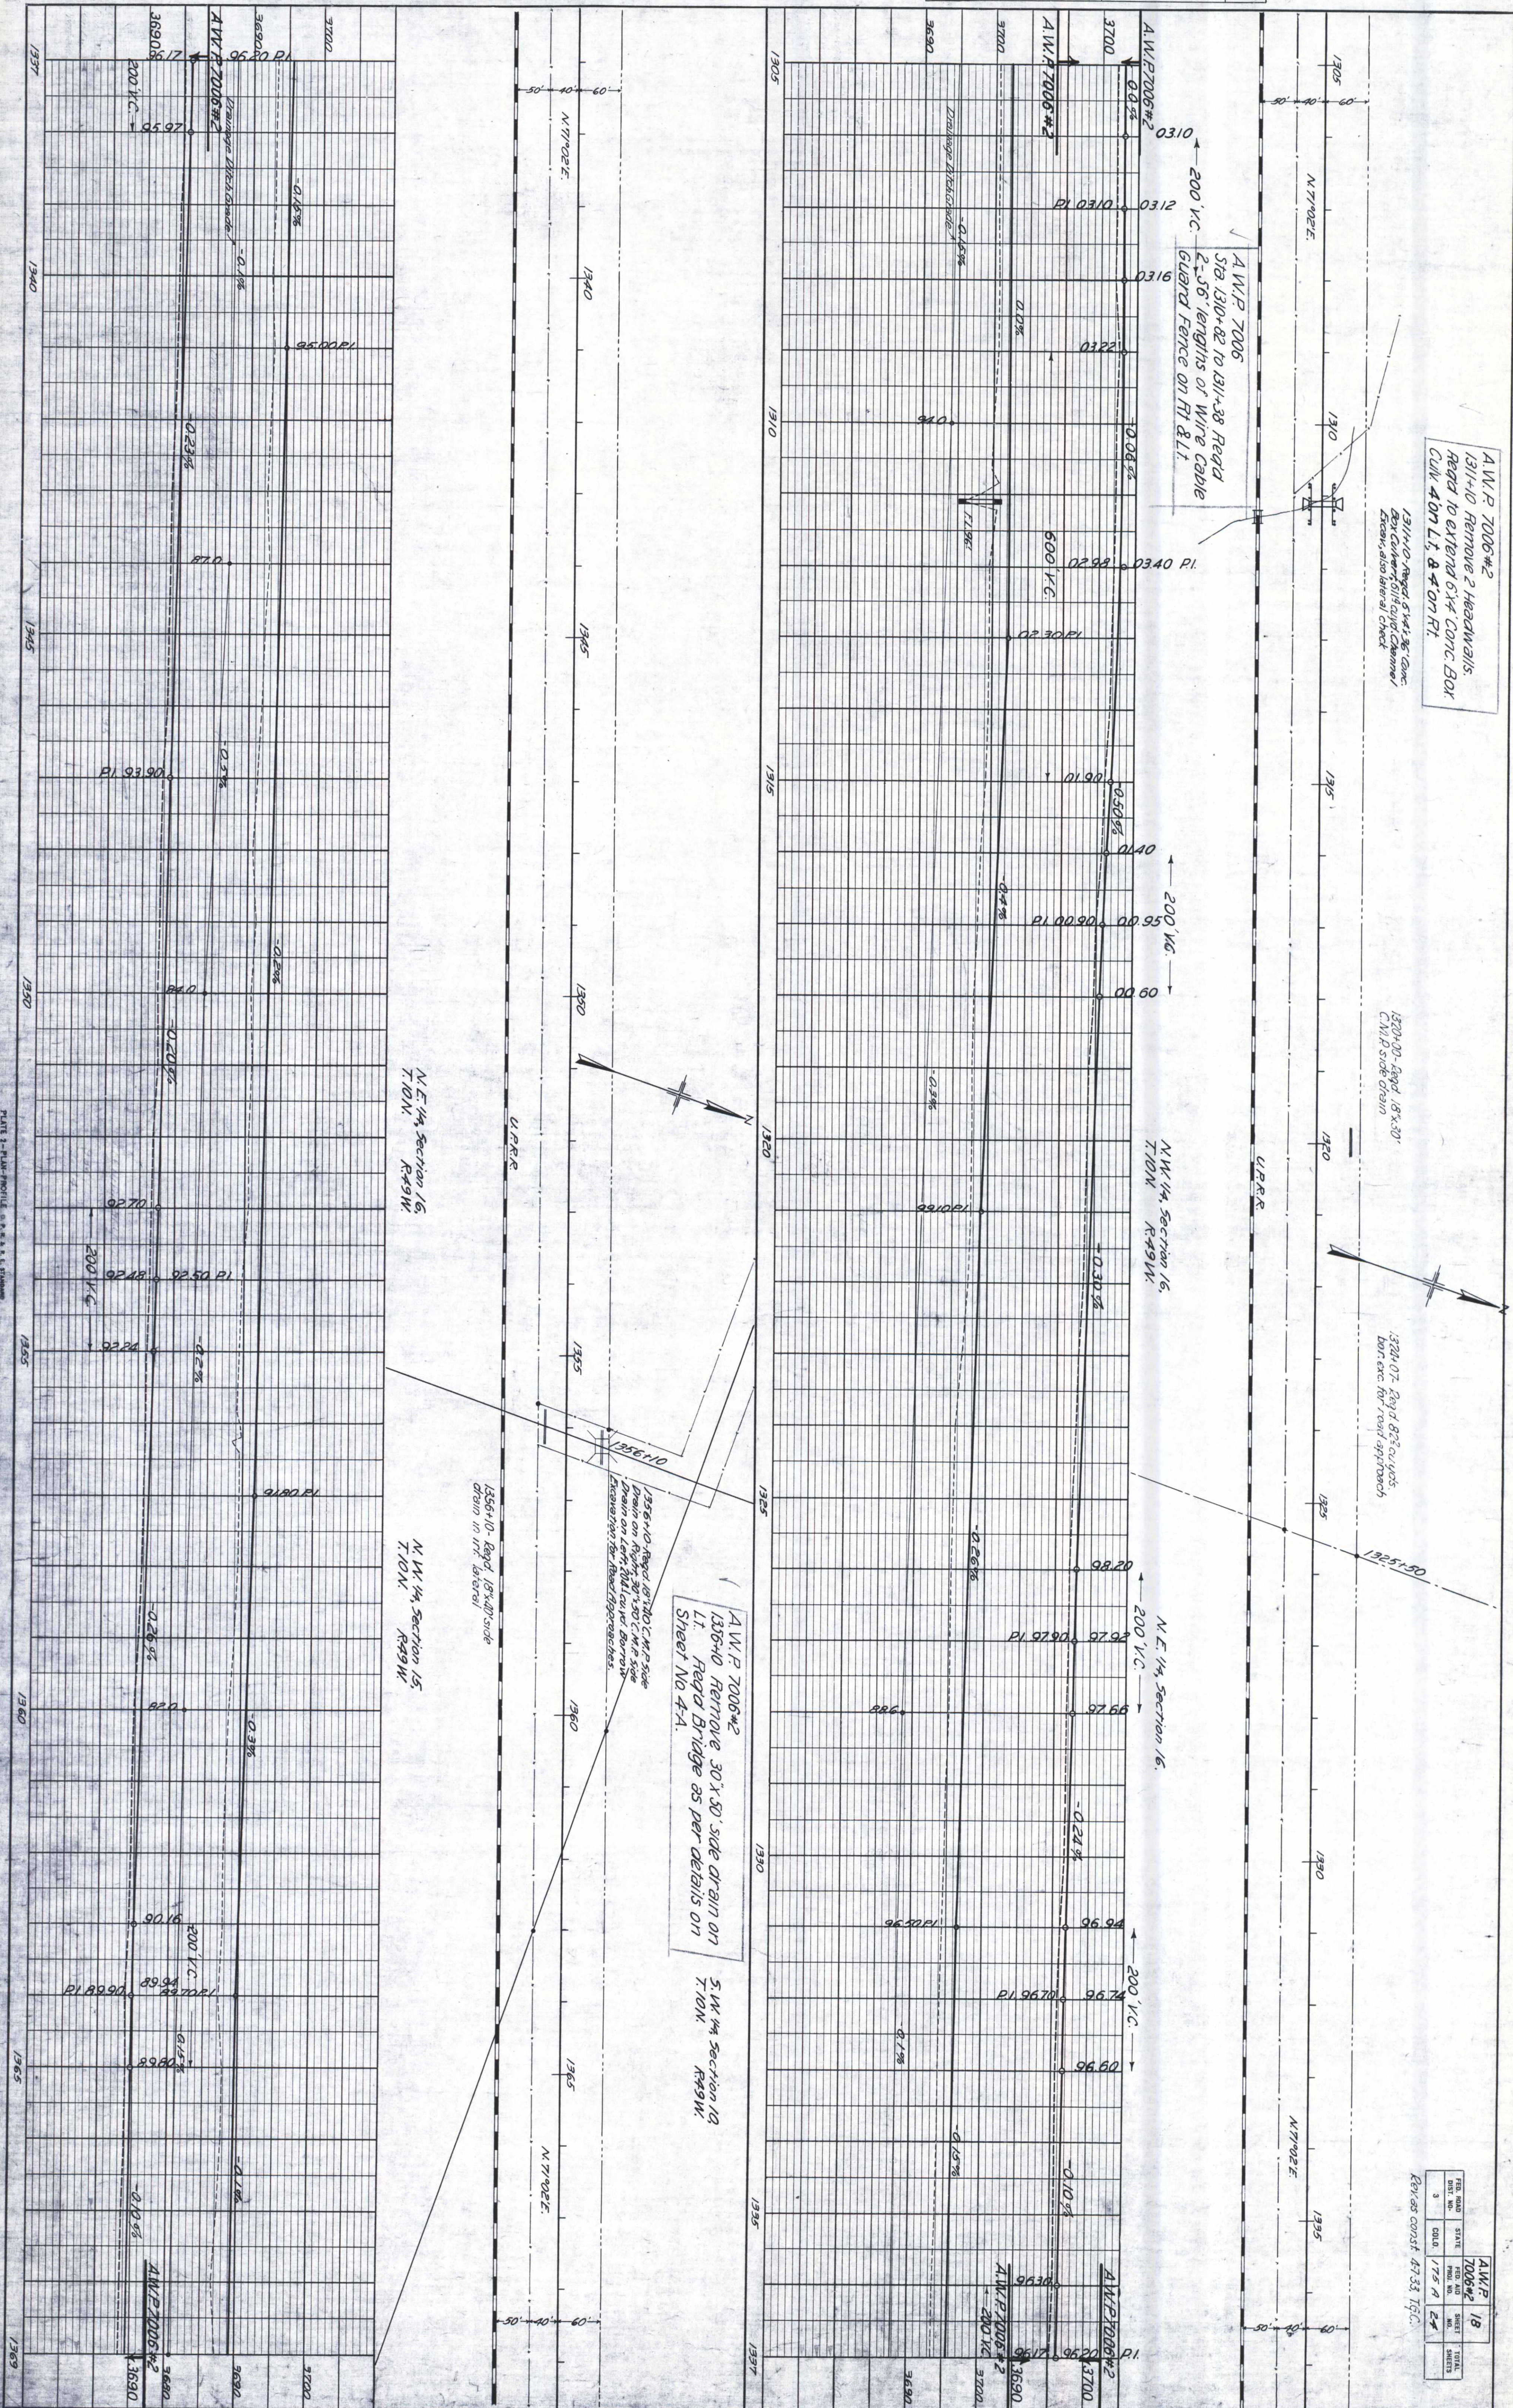


FIG. NO.	STATE	DATE	BY	DATE
3	IND.	175 A	24	

REV. 85 CONST. 47.33 T.C.

PLAN		BY	DATE
	SURVEYED		
	PLOTTED		
NOTE BOOK	ALIGNMENT CHECKED		
NO. 2266	RT. OF WAY CHECKED	S.B.L.	June 29

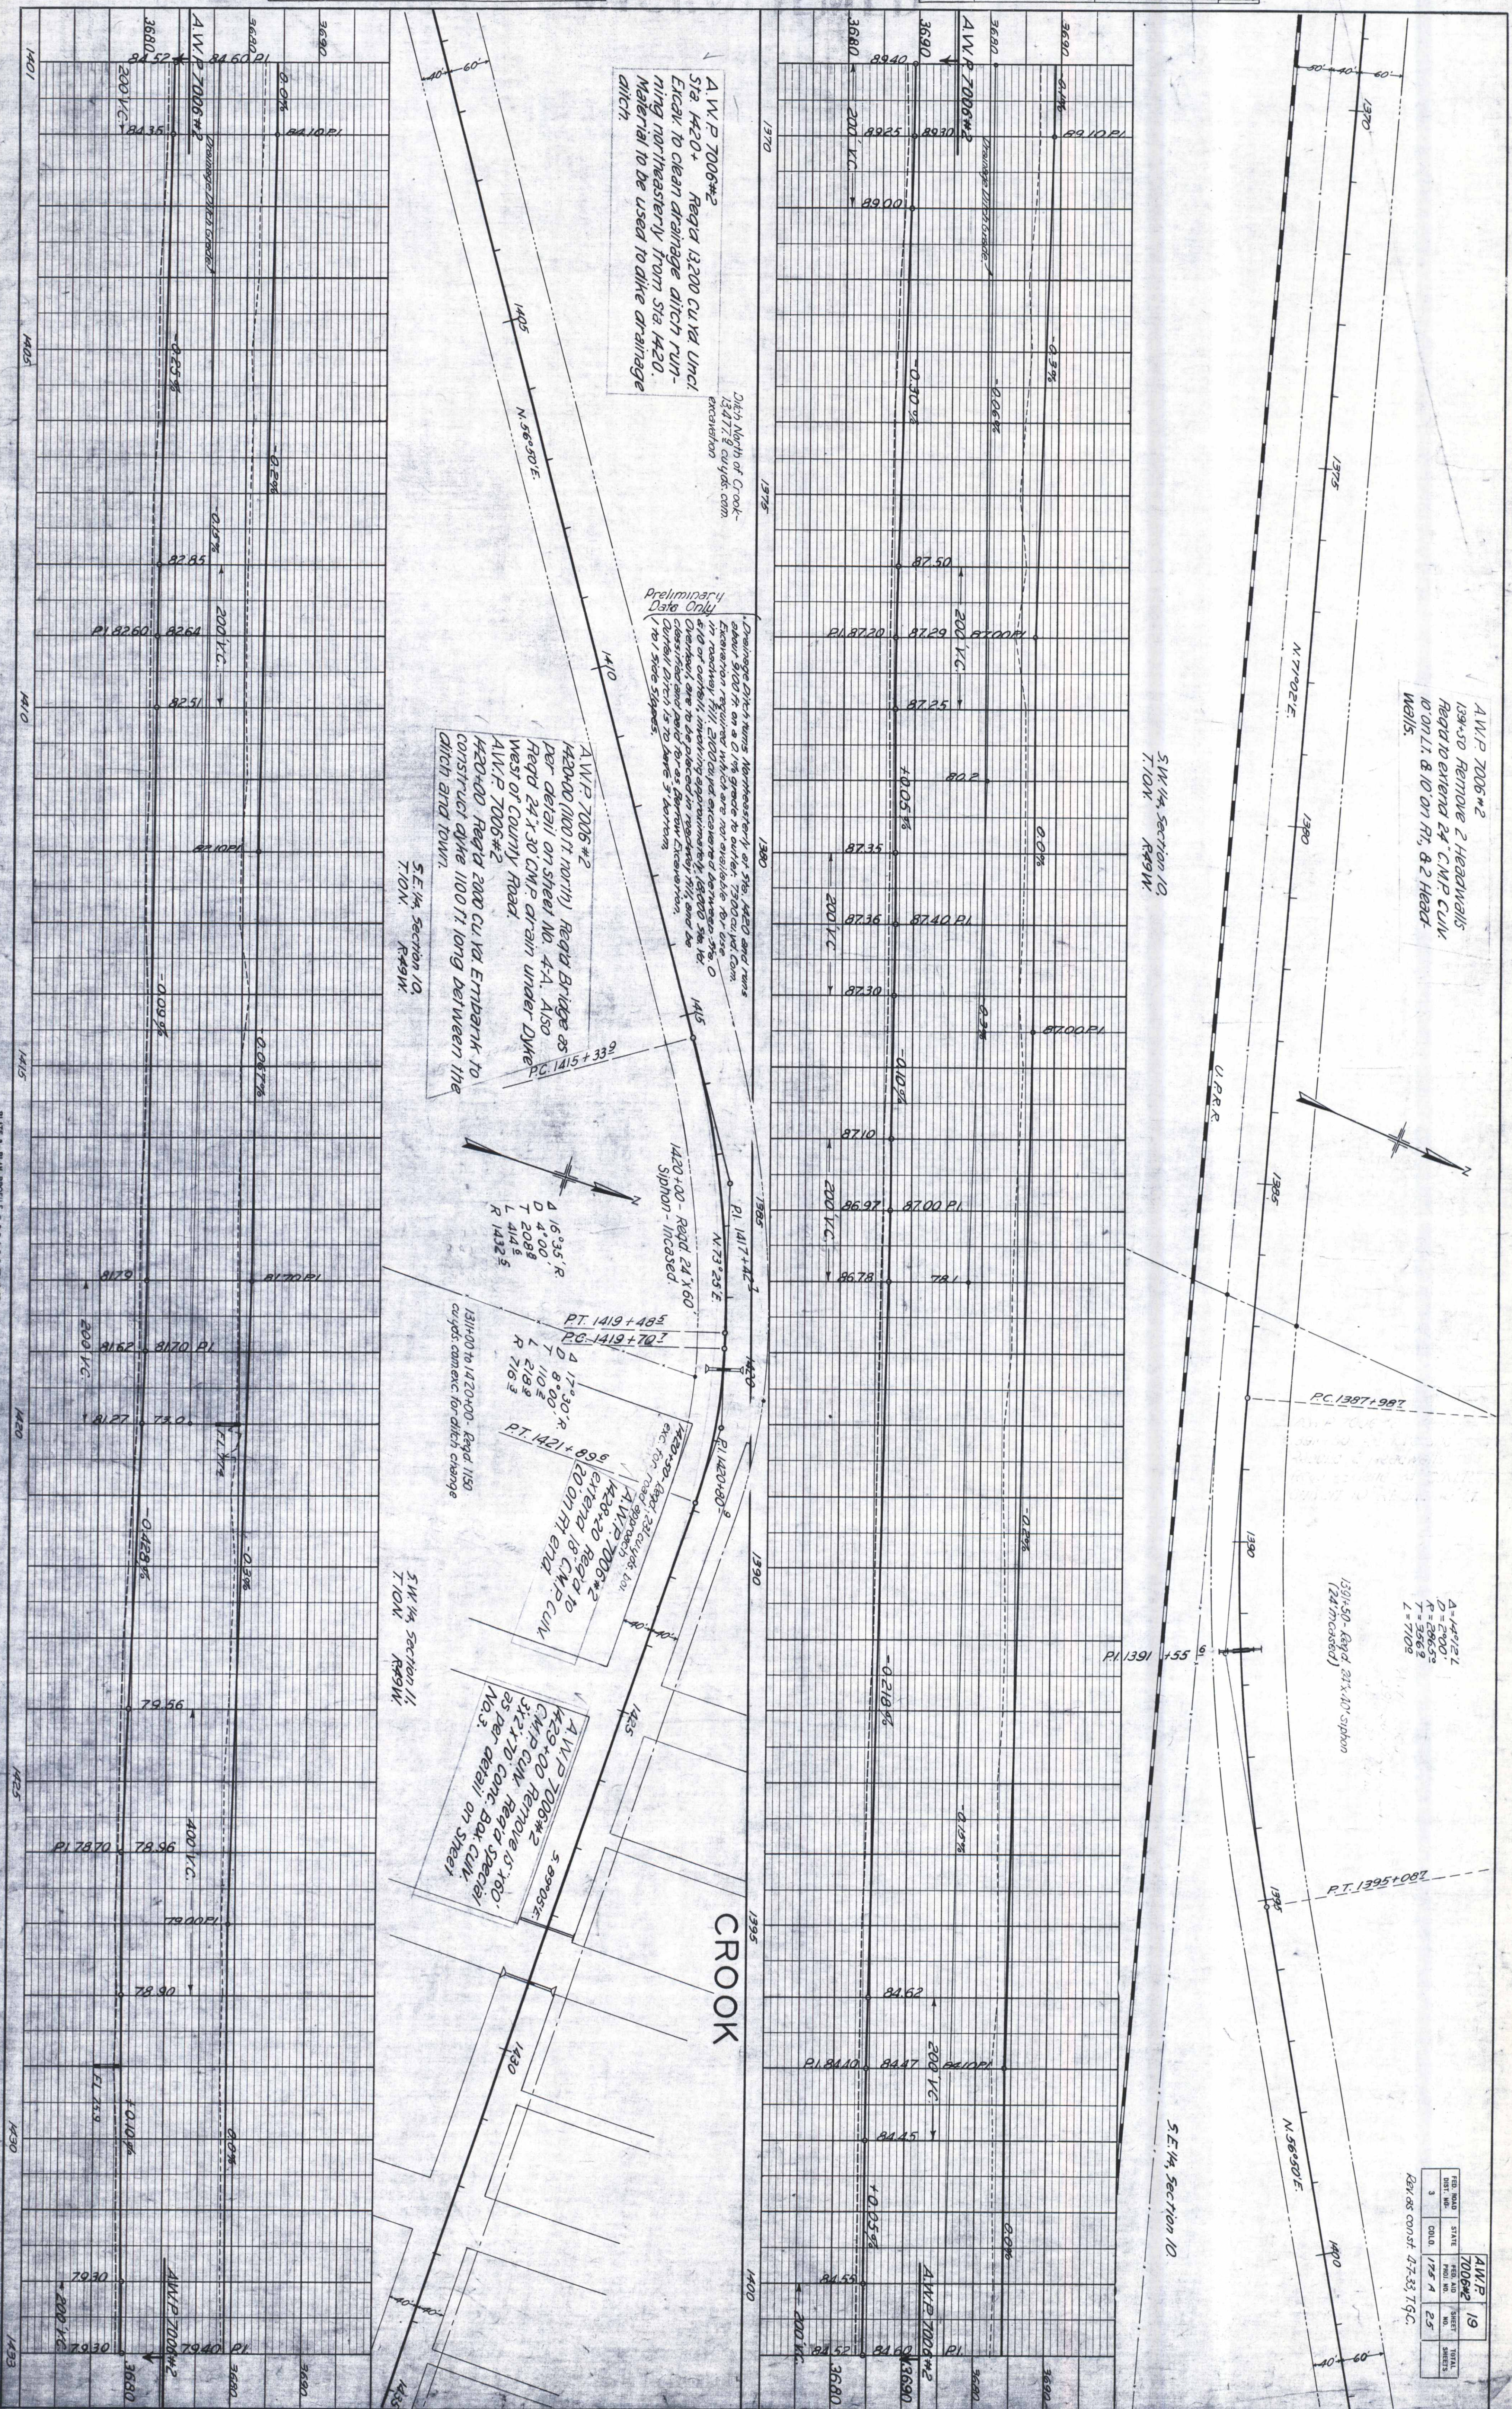

AWP	20
7006#2	
110.00	110.00
115.00	115.00
120.00	120.00
125.00	125.00
130.00	130.00
135.00	135.00
140.00	140.00
145.00	145.00
150.00	150.00
155.00	155.00
160.00	160.00
165.00	165.00
170.00	170.00
175.00	175.00
180.00	180.00
185.00	185.00
190.00	190.00
195.00	195.00
200.00	200.00

