

FED. ROAD DIST. NO.	STATE	PROJ. NO.	SHEET NO.	TOTAL SHEETS
3	COLO.	7102	1	

O.L. MITTEN EST.
S.E. $\frac{1}{4}$, Section 24
T.15 R.44 W.


J.A. KARNs
S.W. $\frac{1}{4}$ Section 19
T.1S. R.43W.

PLAN	SURVEYED	BY	DATE
NOTE BOOK	ALIGNED CHECKED	W/LS	01-01-21
NO	RT. OF WAY CHECKED	W/LS	2-16-18

PROFILE	SURVEYED	FM N 45 E N	DATE
NOTE BOOK	GRAVES CHECKED	RT & FM N	DATE
NO	B. M. NOTED		
	STRUCTURE NOTED		

PROFILE	SURVEYED	BY	DATE
NOTE BOOK	PLOTTED	FWM & LEM	2-20-30
NO. 1	GRADES CHECKED	REC & FWM	2-21-31
	B.M.S. NOTED		
	STRUCTURE NOTATIONS CHECKED		



PLAN	SURVEYED	BY	DATE
NOTE BOOK	PLOTTED	NLB	2-20-30
NO. 1	ALIGNMENT CHECKED	NLB	2-21-31
	RT. OF WAY CHECKED		

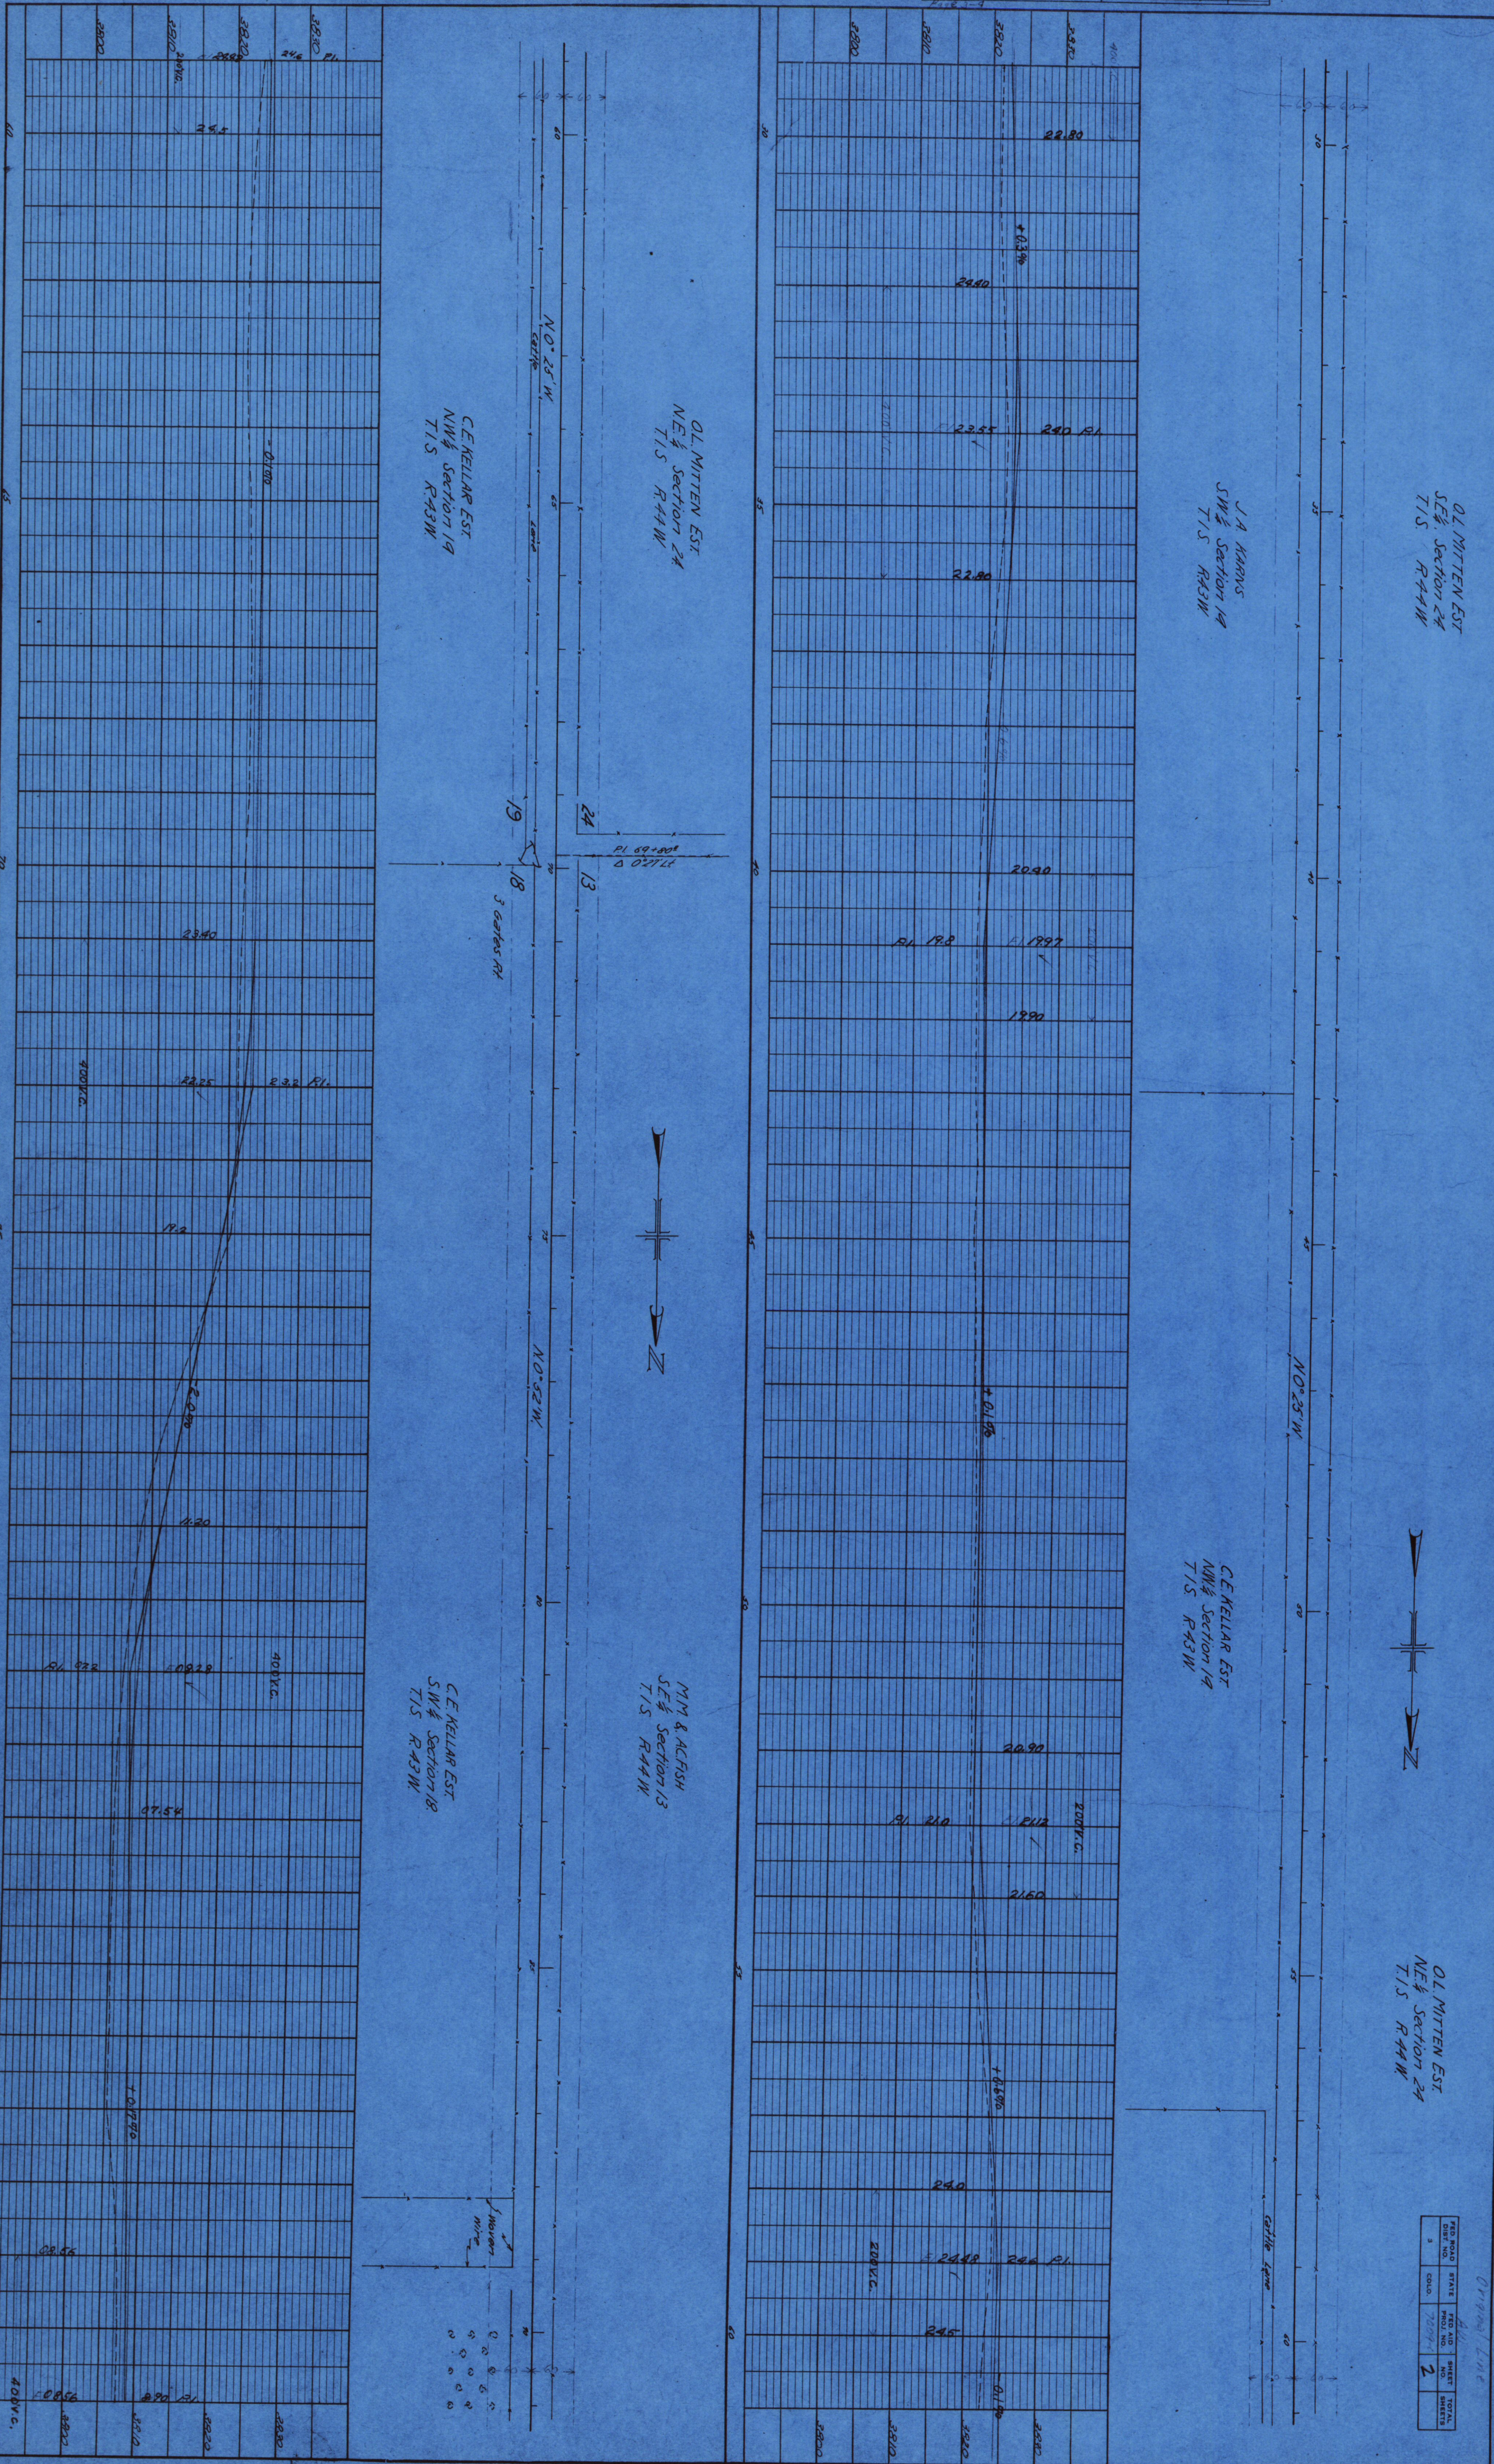

PROFILE		BY	DATE
NOTE BOOK	SURVEYED		
	PLOTTED	<i>ENM & KEN</i>	<i>1-20-58</i>
	GRADES CHECKED	<i>DET & ENM</i>	<i>2-21-58</i>
NO. <i>1</i>	B. M.S. NOTED		
<i>22.74 = 15'</i>	STRUCTURE NOTATIONS CH'KD.		

PROFILE	SURVEYED	BY	DATE
	PLOTTED	FWH - L.E.N.	2-26-78 - 10-17-78
	GRADES CHECKED		
	10 M.S. NOTED		
	STRUCTURE NOTATIONS CHECKED		
NOTE BOOK NO. 6			

PLAN	SURVEYED	BY	DATE
	PLOTTED	N.L.G.	11-1-77
	ALIGNMENT CHECKED	N.L.G.	2-25-78
	RT. OF WAY CHECKED		
	NO. 1		

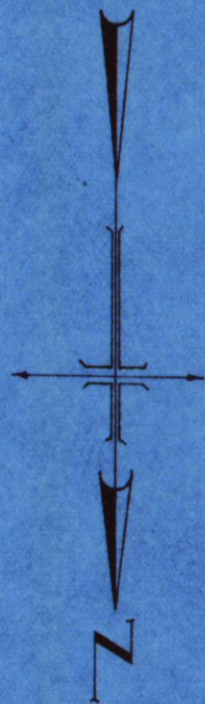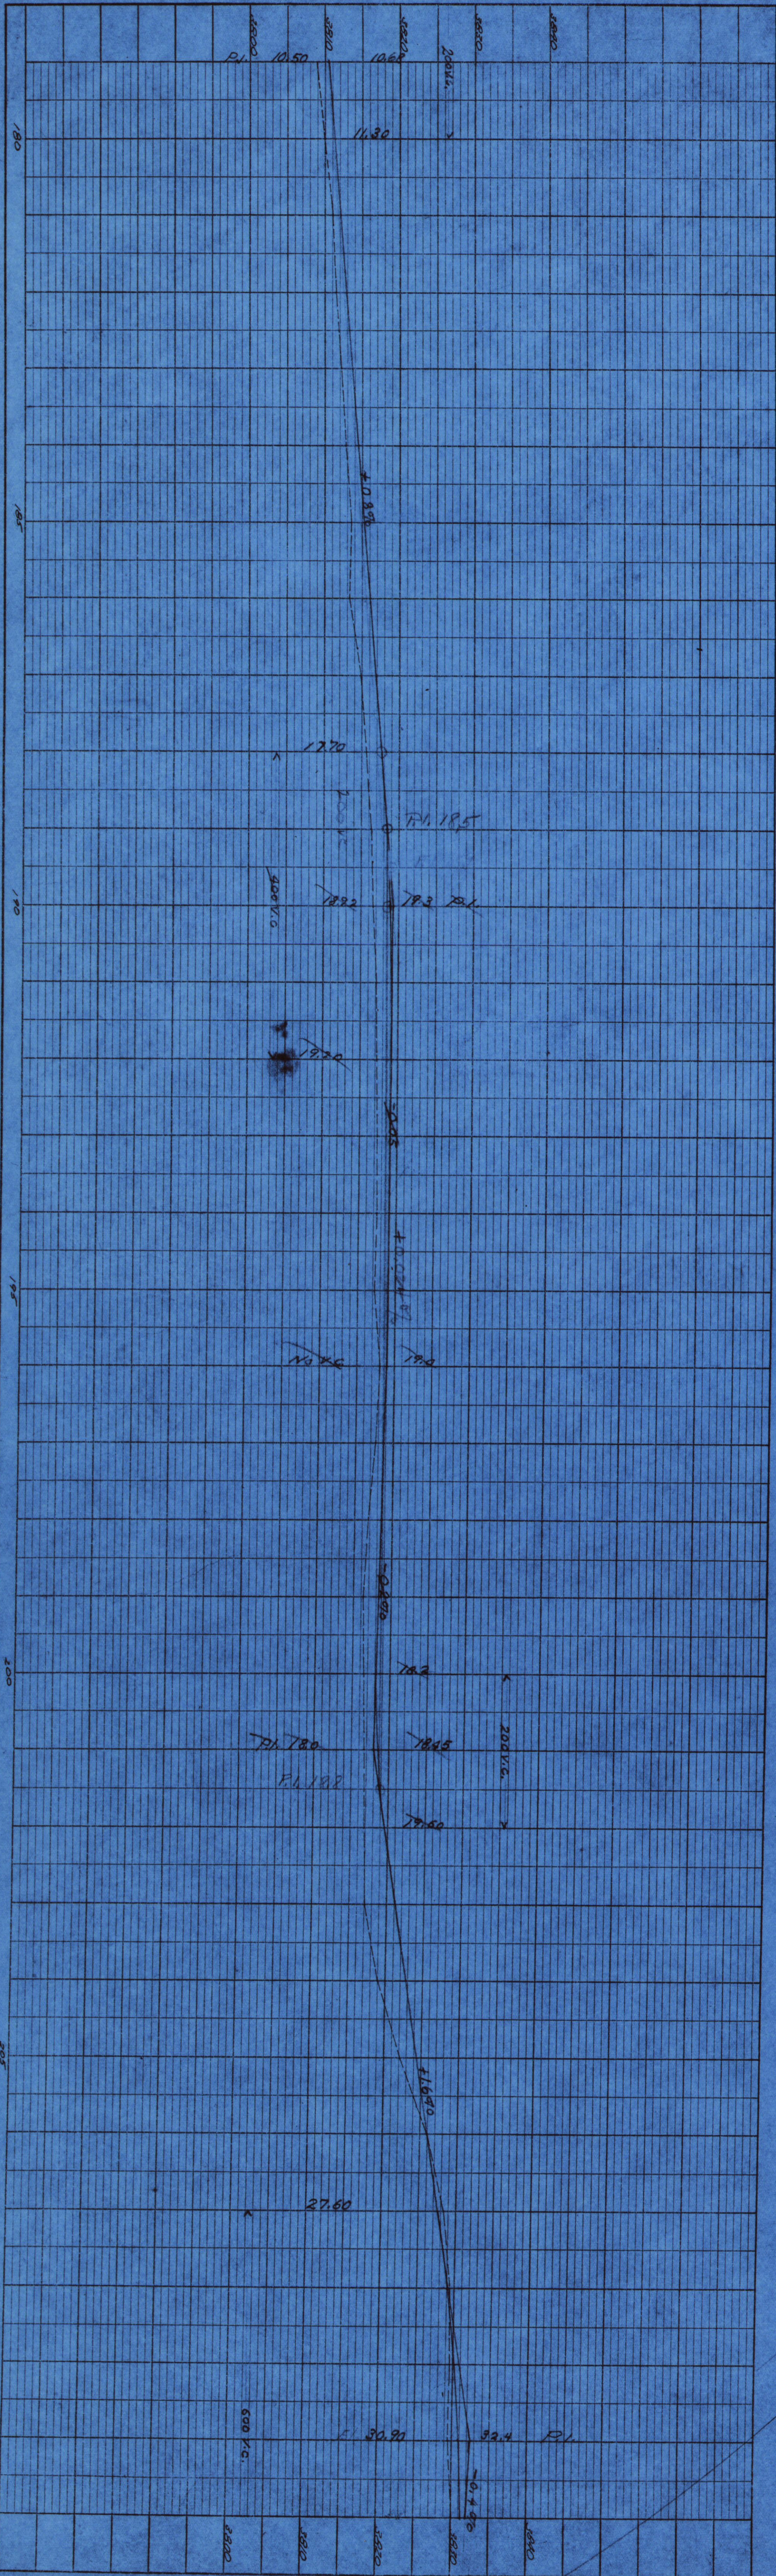

C.B. HOPPER
NE 1/4 Section 1
T1S R44W

LOUISA HOPPER
NE 1/4 Section 1
T1S R44W

HENRY N. FELTMAN
NE 1/4 Section 1
T1S R44W

W.C. GRIGSBY
SW 1/4 Section 6
T1S R43W

GRACE WHITE
NW 1/4 Section 6
T1S R43W

Δ 4034.14
D 2930.1
T 4314.8
L 3622.5
E 4292
R 76.52

FED. ROAD DIST. NO.	STATE	AL. PROJ. NO.	SHEET NO.	TOTAL SHEETS
3	COLO.	7009.8	5	


PLAN	SURVEYED	BY	DATE
NOTE BOOK	PLOTTED	WLG	11-4-27
NO.	ALIGNMENT CHECKED	WLG	2-28-28
	RT. OF WAY CHECKED		

PROFILE	SURVEYED	BY	DATE
NOTE BOOK	PLOTTED	F.M.H. & J.E.W.	1-24-28 1-18-28 1-19-28
NO. 1	GRADES CHECKED		
	S. ME. NOTED		
	STRUCTURE NOTATIONS CHECKED		


HARRY SCHMIDT
SECTION 36
T1N R44W

GRACE WHITE
NW 1/4 SECTION 6
T1S R43W

Δ 2024.184
D 7420'
T 2344.8
L 8422.2
P 13729
E 7657.4

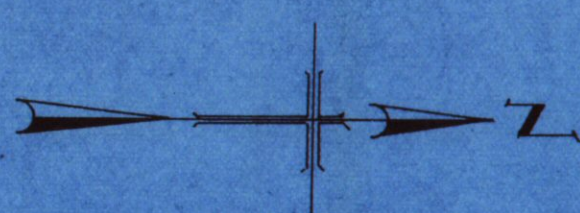

GRACE WHITE
NW 1/4 SECTION 6
T1S R43W

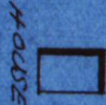

Sta 2374.85 - 2400.00 at approx. 1/4 mi.

N 89° 50' E

PT 2281.591

Sta 2337.77 - 2360.00 at approx. 1/4 mi.

MOVING WIRE Z

FED. ROAD DIST. NO.	STATE	PROJ. NO.	SHEET NO.	TOTAL SHEETS
3	COLO.	70090	6	

PLAN		BY	DATE
	SURVEYED	<i>M.H.G.</i>	<i>11-9-82</i>
	PLOTTED	<i>M.H.G.</i>	<i>2-26-81</i>
NOTE BOOK	ALIGNMENT CHECKED		
NO	RT. OF WAY CHECKED		

PROFILE		BY	DATE
	SURVEYED		
NOTE BOOK	PLOTTED	<i>F.H.M. & V.E.H.</i>	<i>2-26-52 VIEN + F.H.M.</i>
	GRADES CHECKED		
NO. <i>2</i>	B. M., NOTED		
	STRUCTURE NOTAT'NS CH KD		

FED. ROAD DIST. NO.	STATE	PROJ. NO.	SHEET NO.	TOTAL SHEETS
3	COLO.	10000	7	

FED. ROAD DIST. NO.	STATE	PROJ. NO.	SHEET NO.	TOTAL SHEETS
3	COLO.	10016	8	



Δ 90106.64
 D 2°
 T 2870°
 L 150.58
 P 2865°
 E 1190.2

SPEICHER BROS.
 S $\frac{1}{2}$ Section 31
 T1N R43W


ALBERT FIA
 NW $\frac{1}{4}$ Section 31
 T1N R43W

SPEICHER BROS.
 S $\frac{1}{2}$ Section 31
 T1N R43W


ROSS CUNNEY
 NE $\frac{1}{4}$ Section 31
 T1N R43W

N 0° 16' W

PT 291+97.4


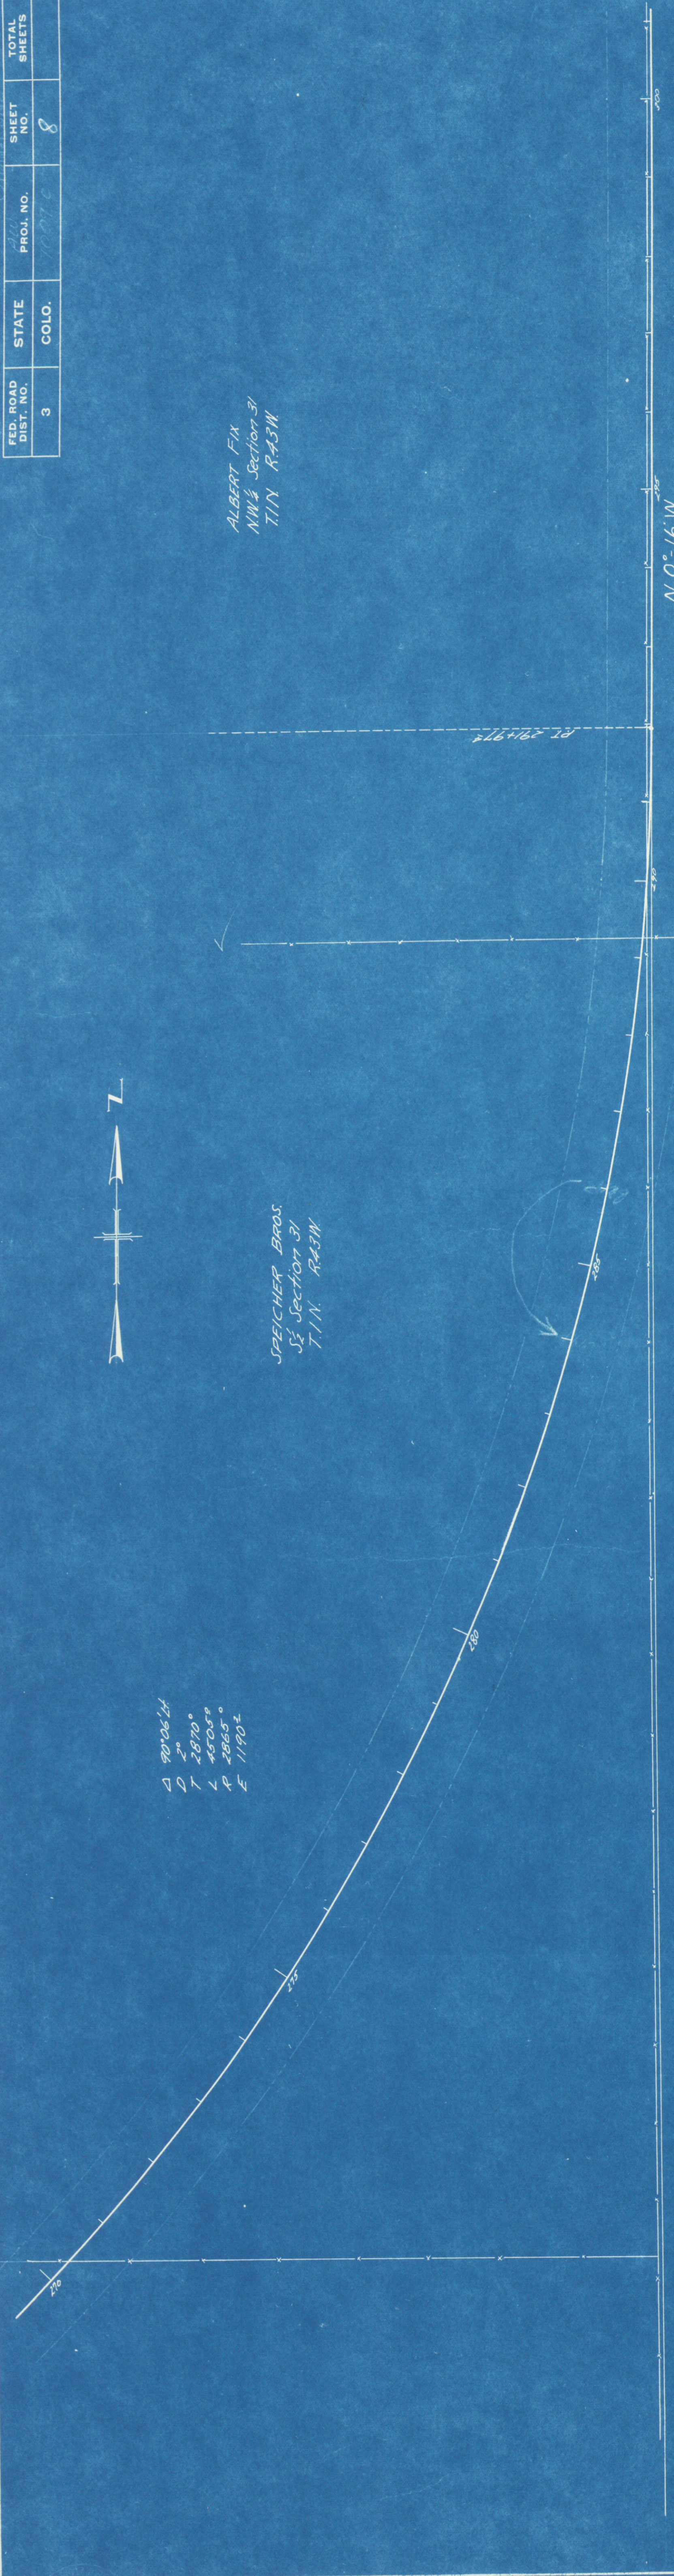


PLAN	NO.
SURVEYED	NOTE BOOK
PLOTTED	RT. OF WAY CHECKED
BY	DATE

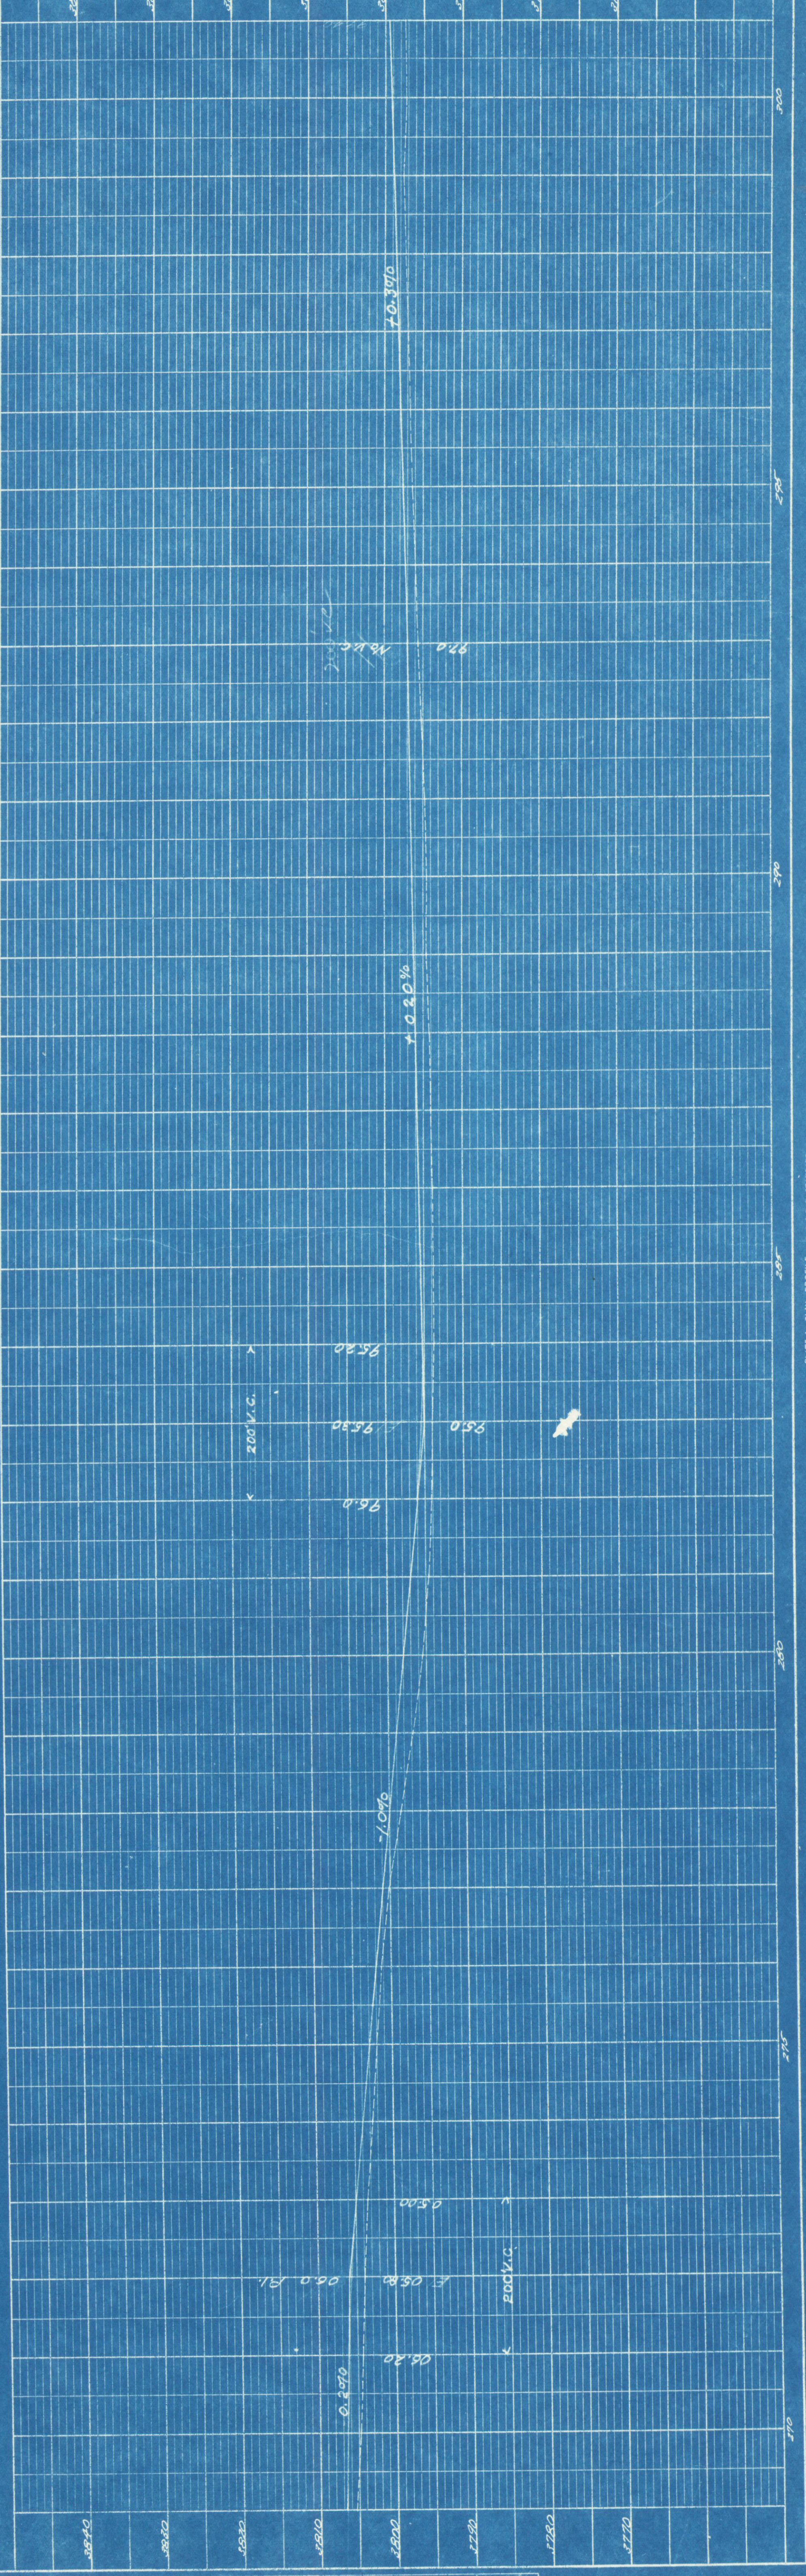

PROFILE	NO.
SURVEYED	NOTE BOOK
PLOTTED	RT. OF WAY CHECKED
BY	DATE

PROFILE	SURVEYED	BY	DATE
	PLOTTED	NEW 2 FINN	7-26-58 UFINN & BERN
NOTE BOOK	GRADES CHECKED		
NO. 2	B. M.'S NOTED		
DATE 10-1-58	STRUCTURE NOTATIONS CH'KD		

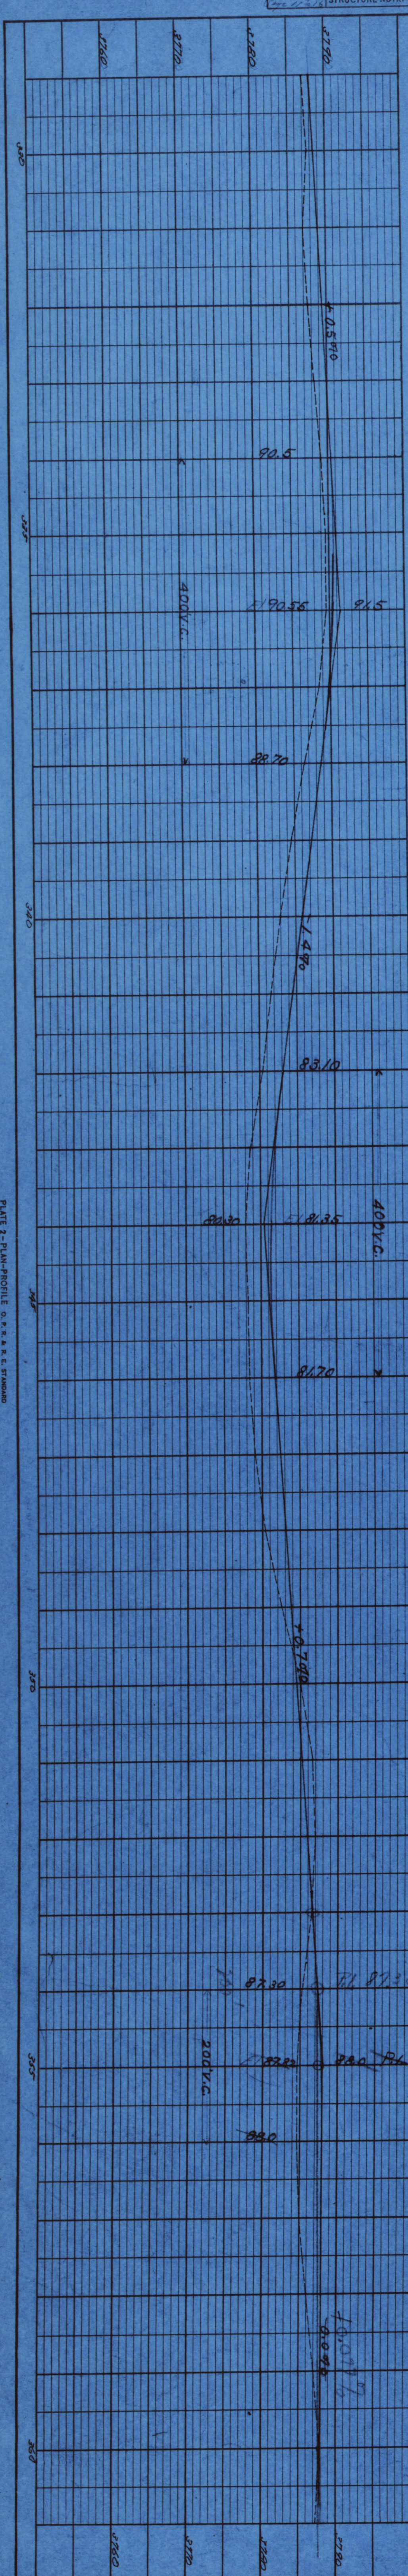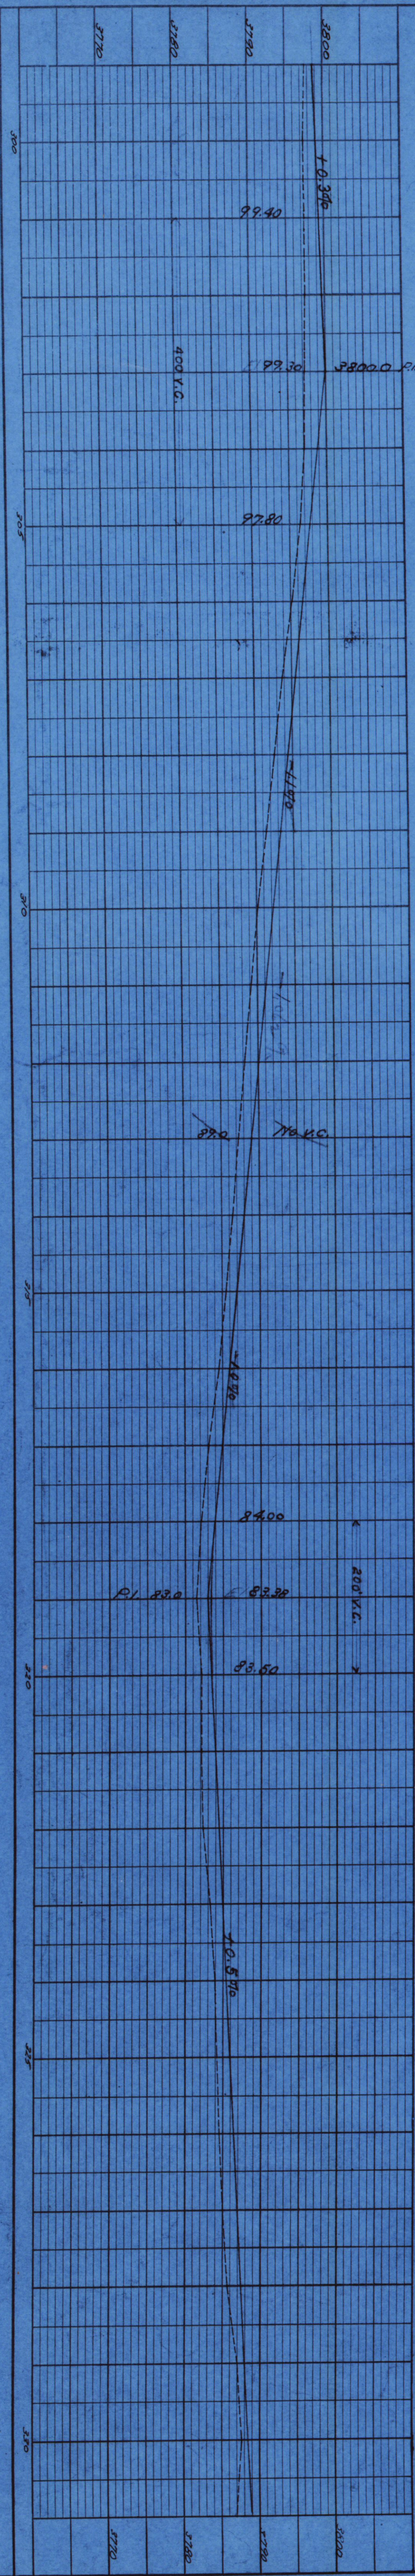

FED. ROAD DIST. NO.		STATE	FED. AID PROJ. NO.	SHEET NO.	TOTAL SHEETS
3		COLO.	70094	10	

N.H. HITCHCOCK
NW 1/4 SECTION 30
T1N. R43W.


DALE WHONBLE
SW 1/4 SECTION 19
T1N. R43W.

ALICE LILLEY
NE 1/4 SECTION 30
T1N. R43W.

Sta. 365+80, Pkg'd - 50 CUB YDS
UND. EXCAV. FOR ROAD APPROX.
17.8 FT.

J.C. BRINK
SE 1/4 SECTION 19
T1N. R43W.

PLAN	SURVEYED	BY	DATE
NOTE BOOK	PLOTTED	WLG	11-2-52
NO. 7	ALIGNMENT CHECKED	WLG	11-2-52
	RT. OF WAY CHECKED		

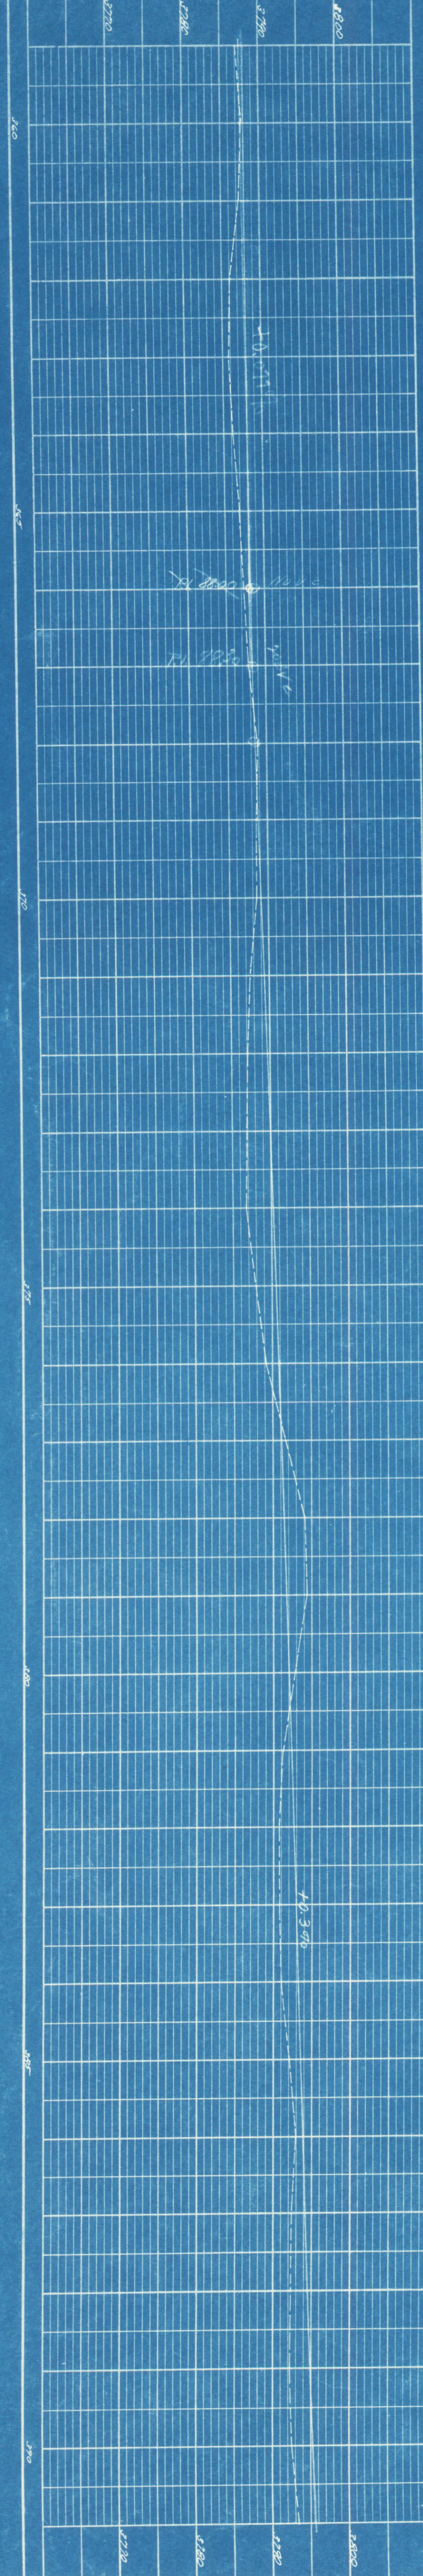

DALE WHONBLE
SW 1/4 SECTION 19
T1N. R43W.



GEORGE GALLITTH
NW 1/4 SECTION 19
T1N. R43W.


J.C. BRINK
SE 1/4 SECTION 19
T1N. R43W.

N 0° 21' W

N 0° 07' W

C.D. MASON
NE 1/4 SECTION 19
T1N. R43W.

PROFILE	SURVEYED	BY	DATE
NOTE BOOK	PLOTTED	WLG	11-2-52
NO. 2	GRADES CHECKED	WLG	11-2-52
	B. M.S. NOTED		
	STRUCTURE NOTATIONS CH'KD.		

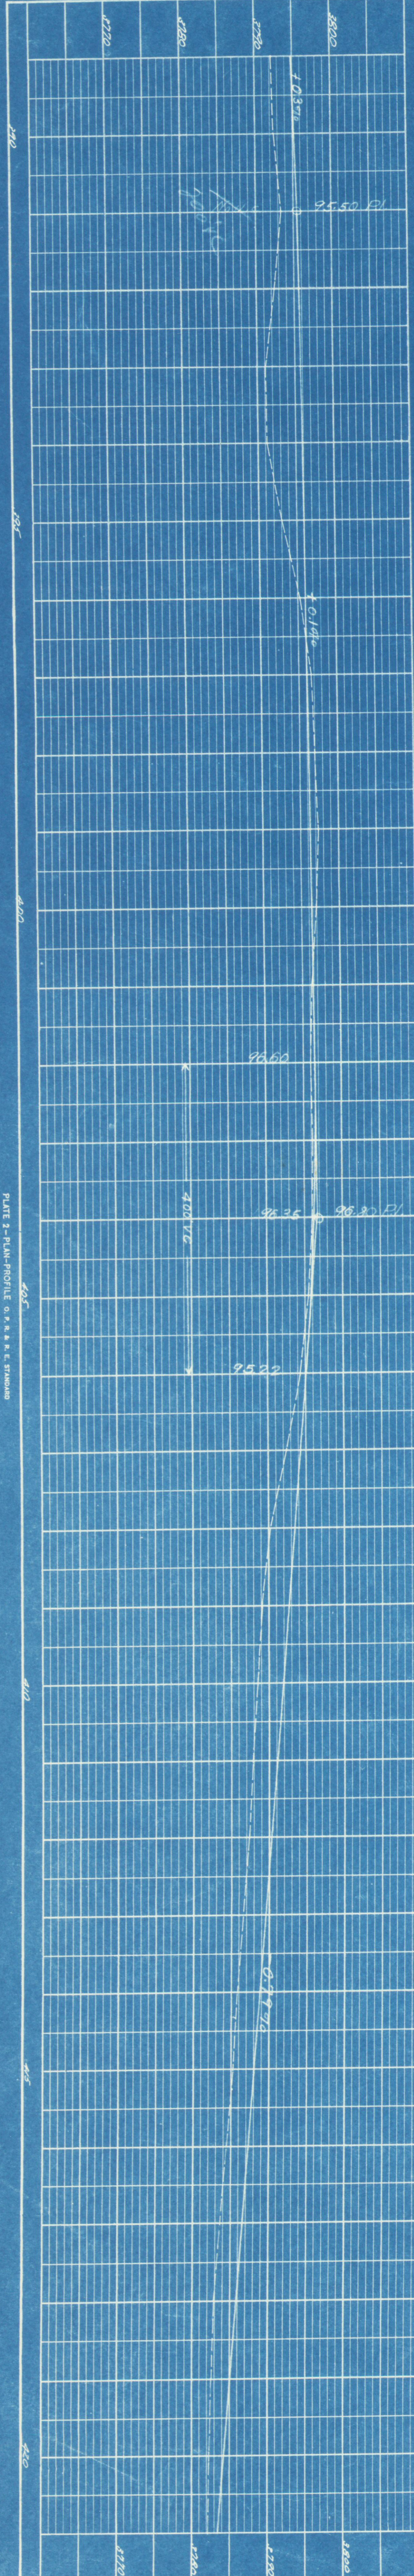

PROFILE	SURVEYED	BY	DATE
NOTE BOOK	PLOTTED	F.N.M. & WEN	2-26-38
NO. 2	GRADES CHECKED		
	B. M'S. NOTED		
	STRUCTURE NOTATIONS CHECKED		

GEORGE GRIFFITH
NW $\frac{1}{4}$ Section 19
T.1N. R.43W.

SR 51 To VERNON

MARY HARD
SW $\frac{1}{4}$ Section 18
T.1N. R.43W

C.D. MASON
NE $\frac{1}{4}$ Section 19
T1N. R. 43W

MARY KARNES EST.
SE $\frac{1}{4}$ Section 18
T.1N. R.43W.

5763. 447496 - 20' Gate & Rd. Apparatus

Q. MITTEN
SW & NE of Section

FIRST NATIONAL BANK of MAY
N.W. Section 18
T1N R43W.

FED. ROAD DIST. NO.	STATE	PROJ. NO.	SHEET NO.	TOTAL SHEETS
3	COLO.	7004-C	11	

PROFILE	BY		DATE
	SURVEYED	J.W.S.	2-21-68
	PLOTTED	F.H.M. & J.W.S.	2-24-68
	GRADES CHECKED		
	B. M. NOTED		
NOTE BOOK	STRUCTURE NOTATIONS CHECKED		
NO. 2			
Page 24627			



FED. ROAD DIST. NO.	STATE	PROJ. NO.	SHEET NO.	TOTAL SHEETS
3	COLO.	7004-C	12	

Original Line & "C" Line

PLATE 1—PLAN—PROFILE O. P. R. & R. E. STANDARD
WHEEL & RAIL CO. NEW YORK

PROFILE	SURVEYED	BY	DATE
	PLOTTED		
	GRADES CHECKED		
	B. M. NOTED		
NOTE BOOK NO.	STRUCTURE NOTATIONS CH'KD		

PLAN	SURVEYED	BY	DATE
	PLOTTED		
	ALIGNMENT CHECKED		
	RT. OF WAY CHECKED		
NOTE BOOK NO.			

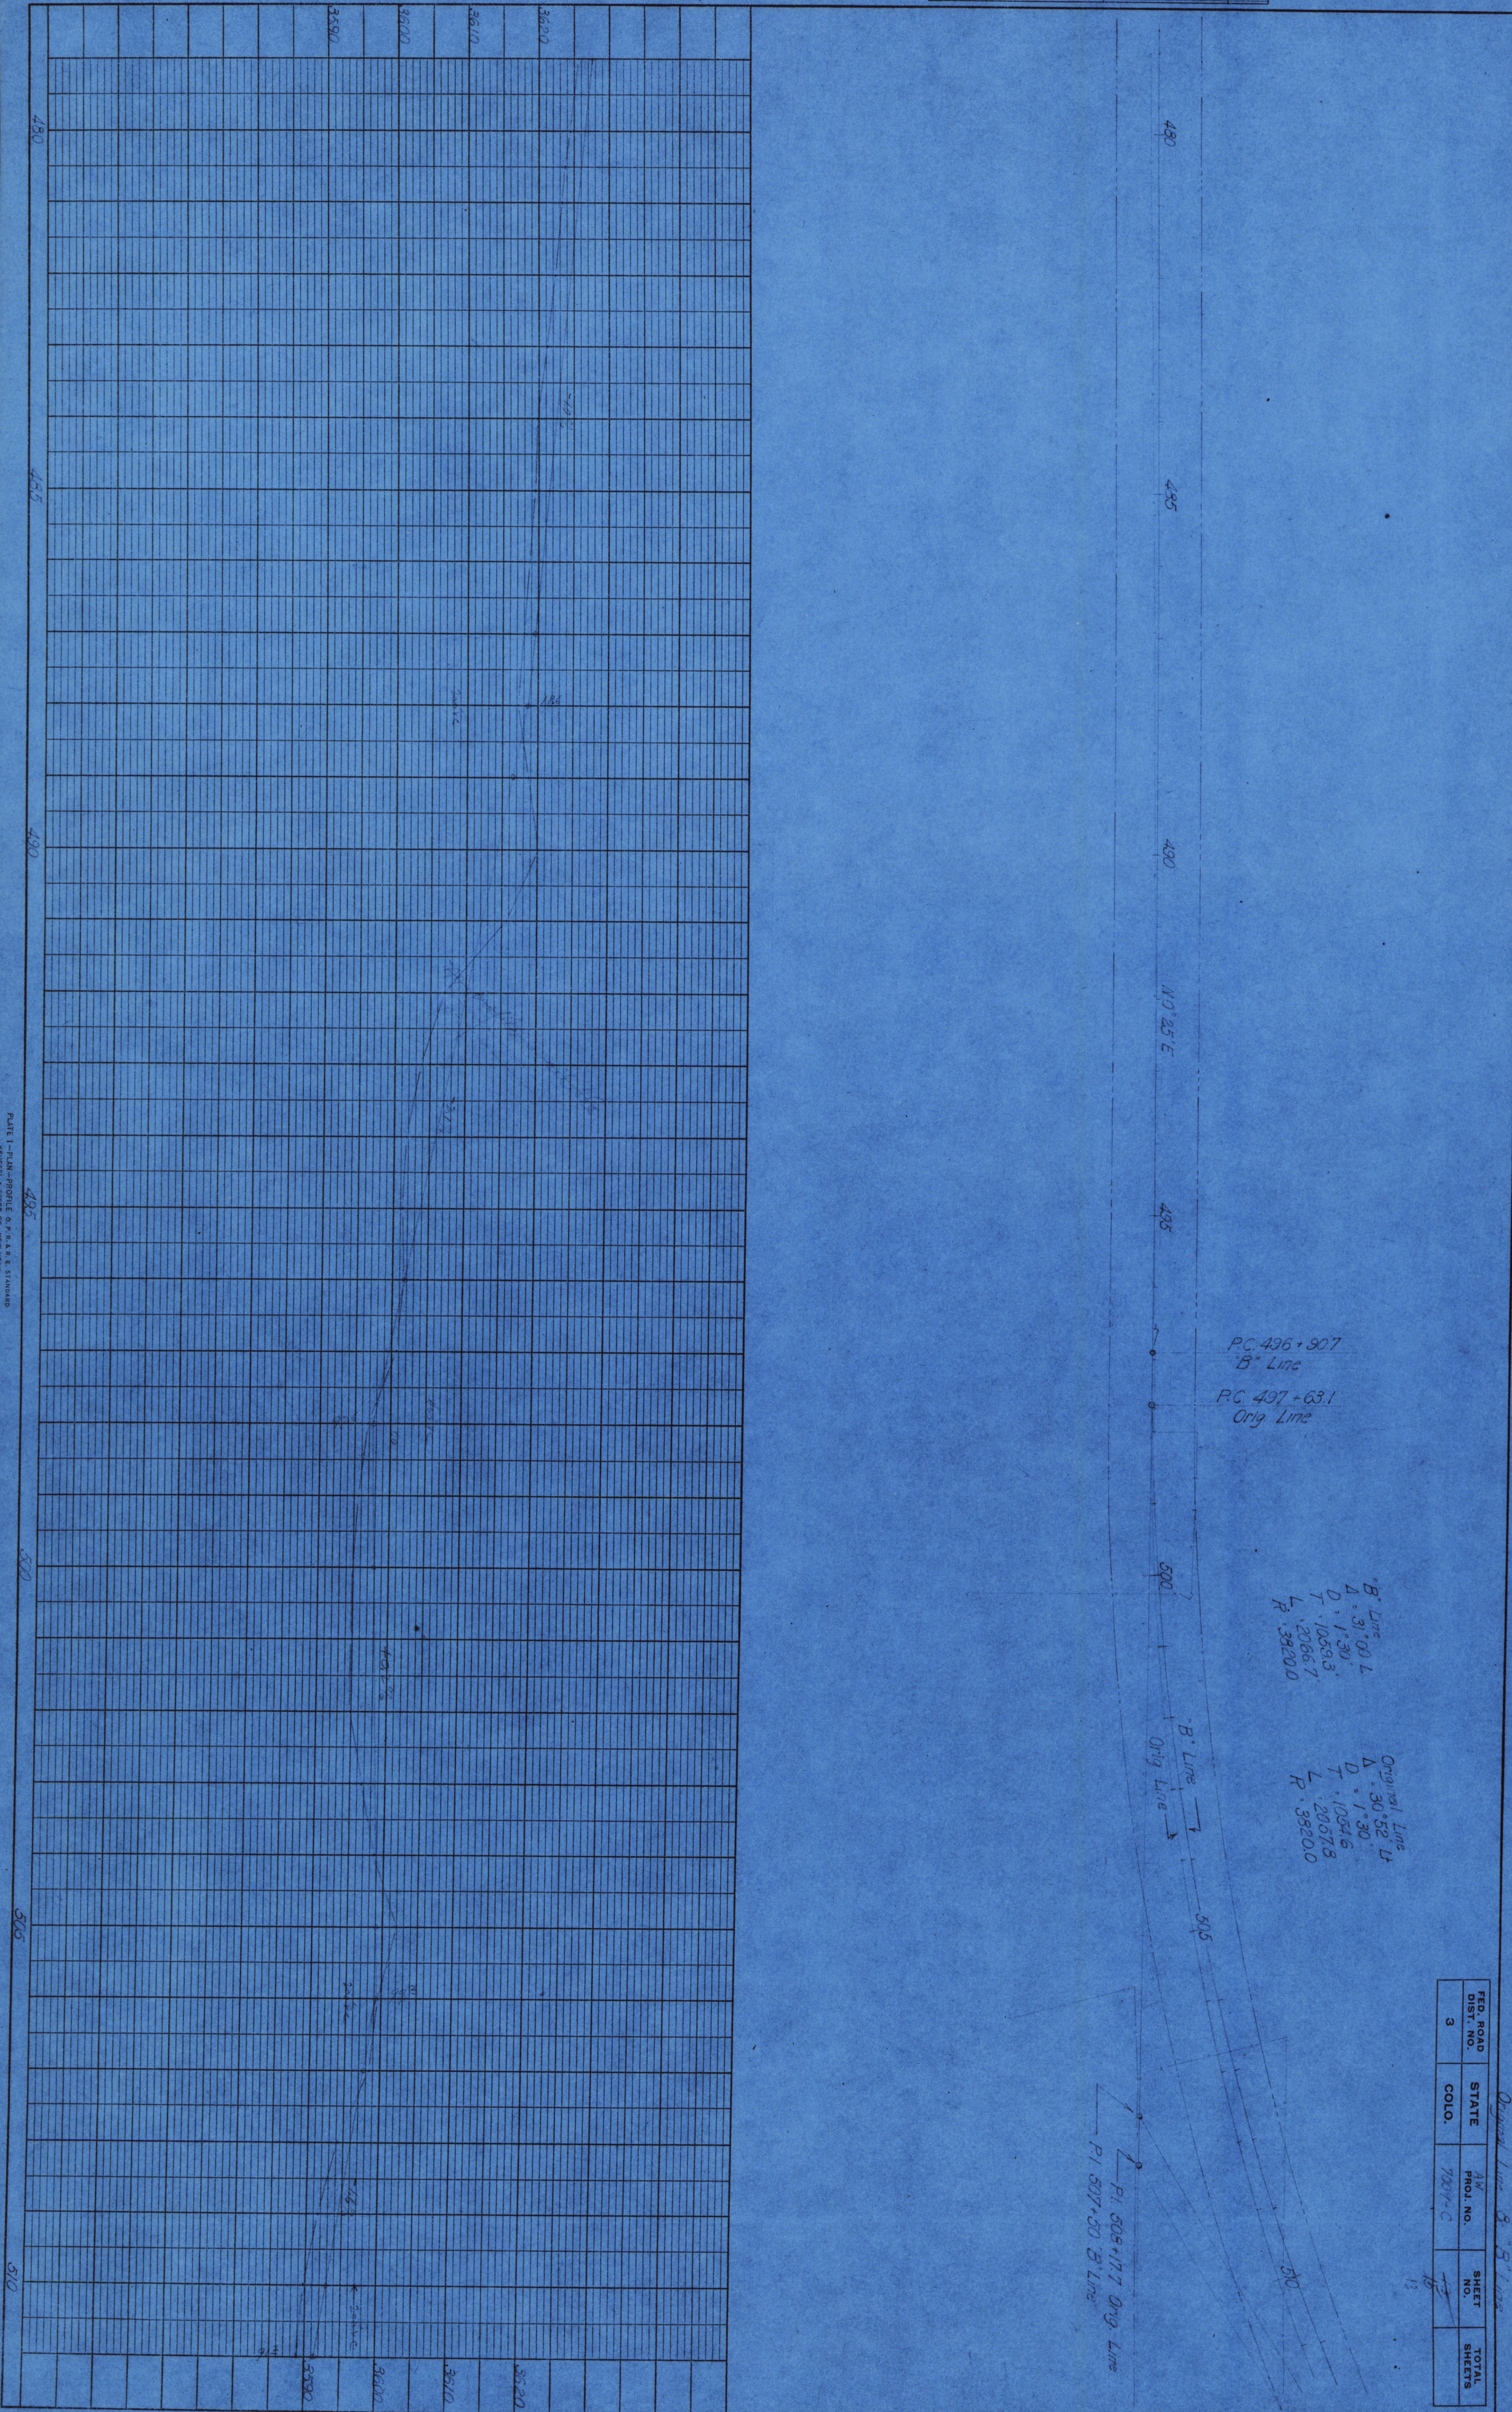


PLATE 1 - PLAN - PROFILE OF R.R. & STANDARD
ADAPTED BY C. E. BROWN CO. NEW YORK

FED. ROAD DIST. NO.	STATE	PROJ. NO.	SHEET NO.	TOTAL SHEETS
3	COLO.	7007-C	12	13

Original Line 8 "B" Line

