FED. ROAD DIST. NO.	STATE	FED AID PROJ. NO.	SHEET NO.	TOTAL SHEETS
3	COLO.	240 (2)	1	

COLORADO STATE HIGHWAY DEPARTMENT
RIGHT OF WAY MAP
FOR
FEDERAL AID PROJECT NO. 240 (2)
EAGLE COUNTY
SCALE 1" = 200'

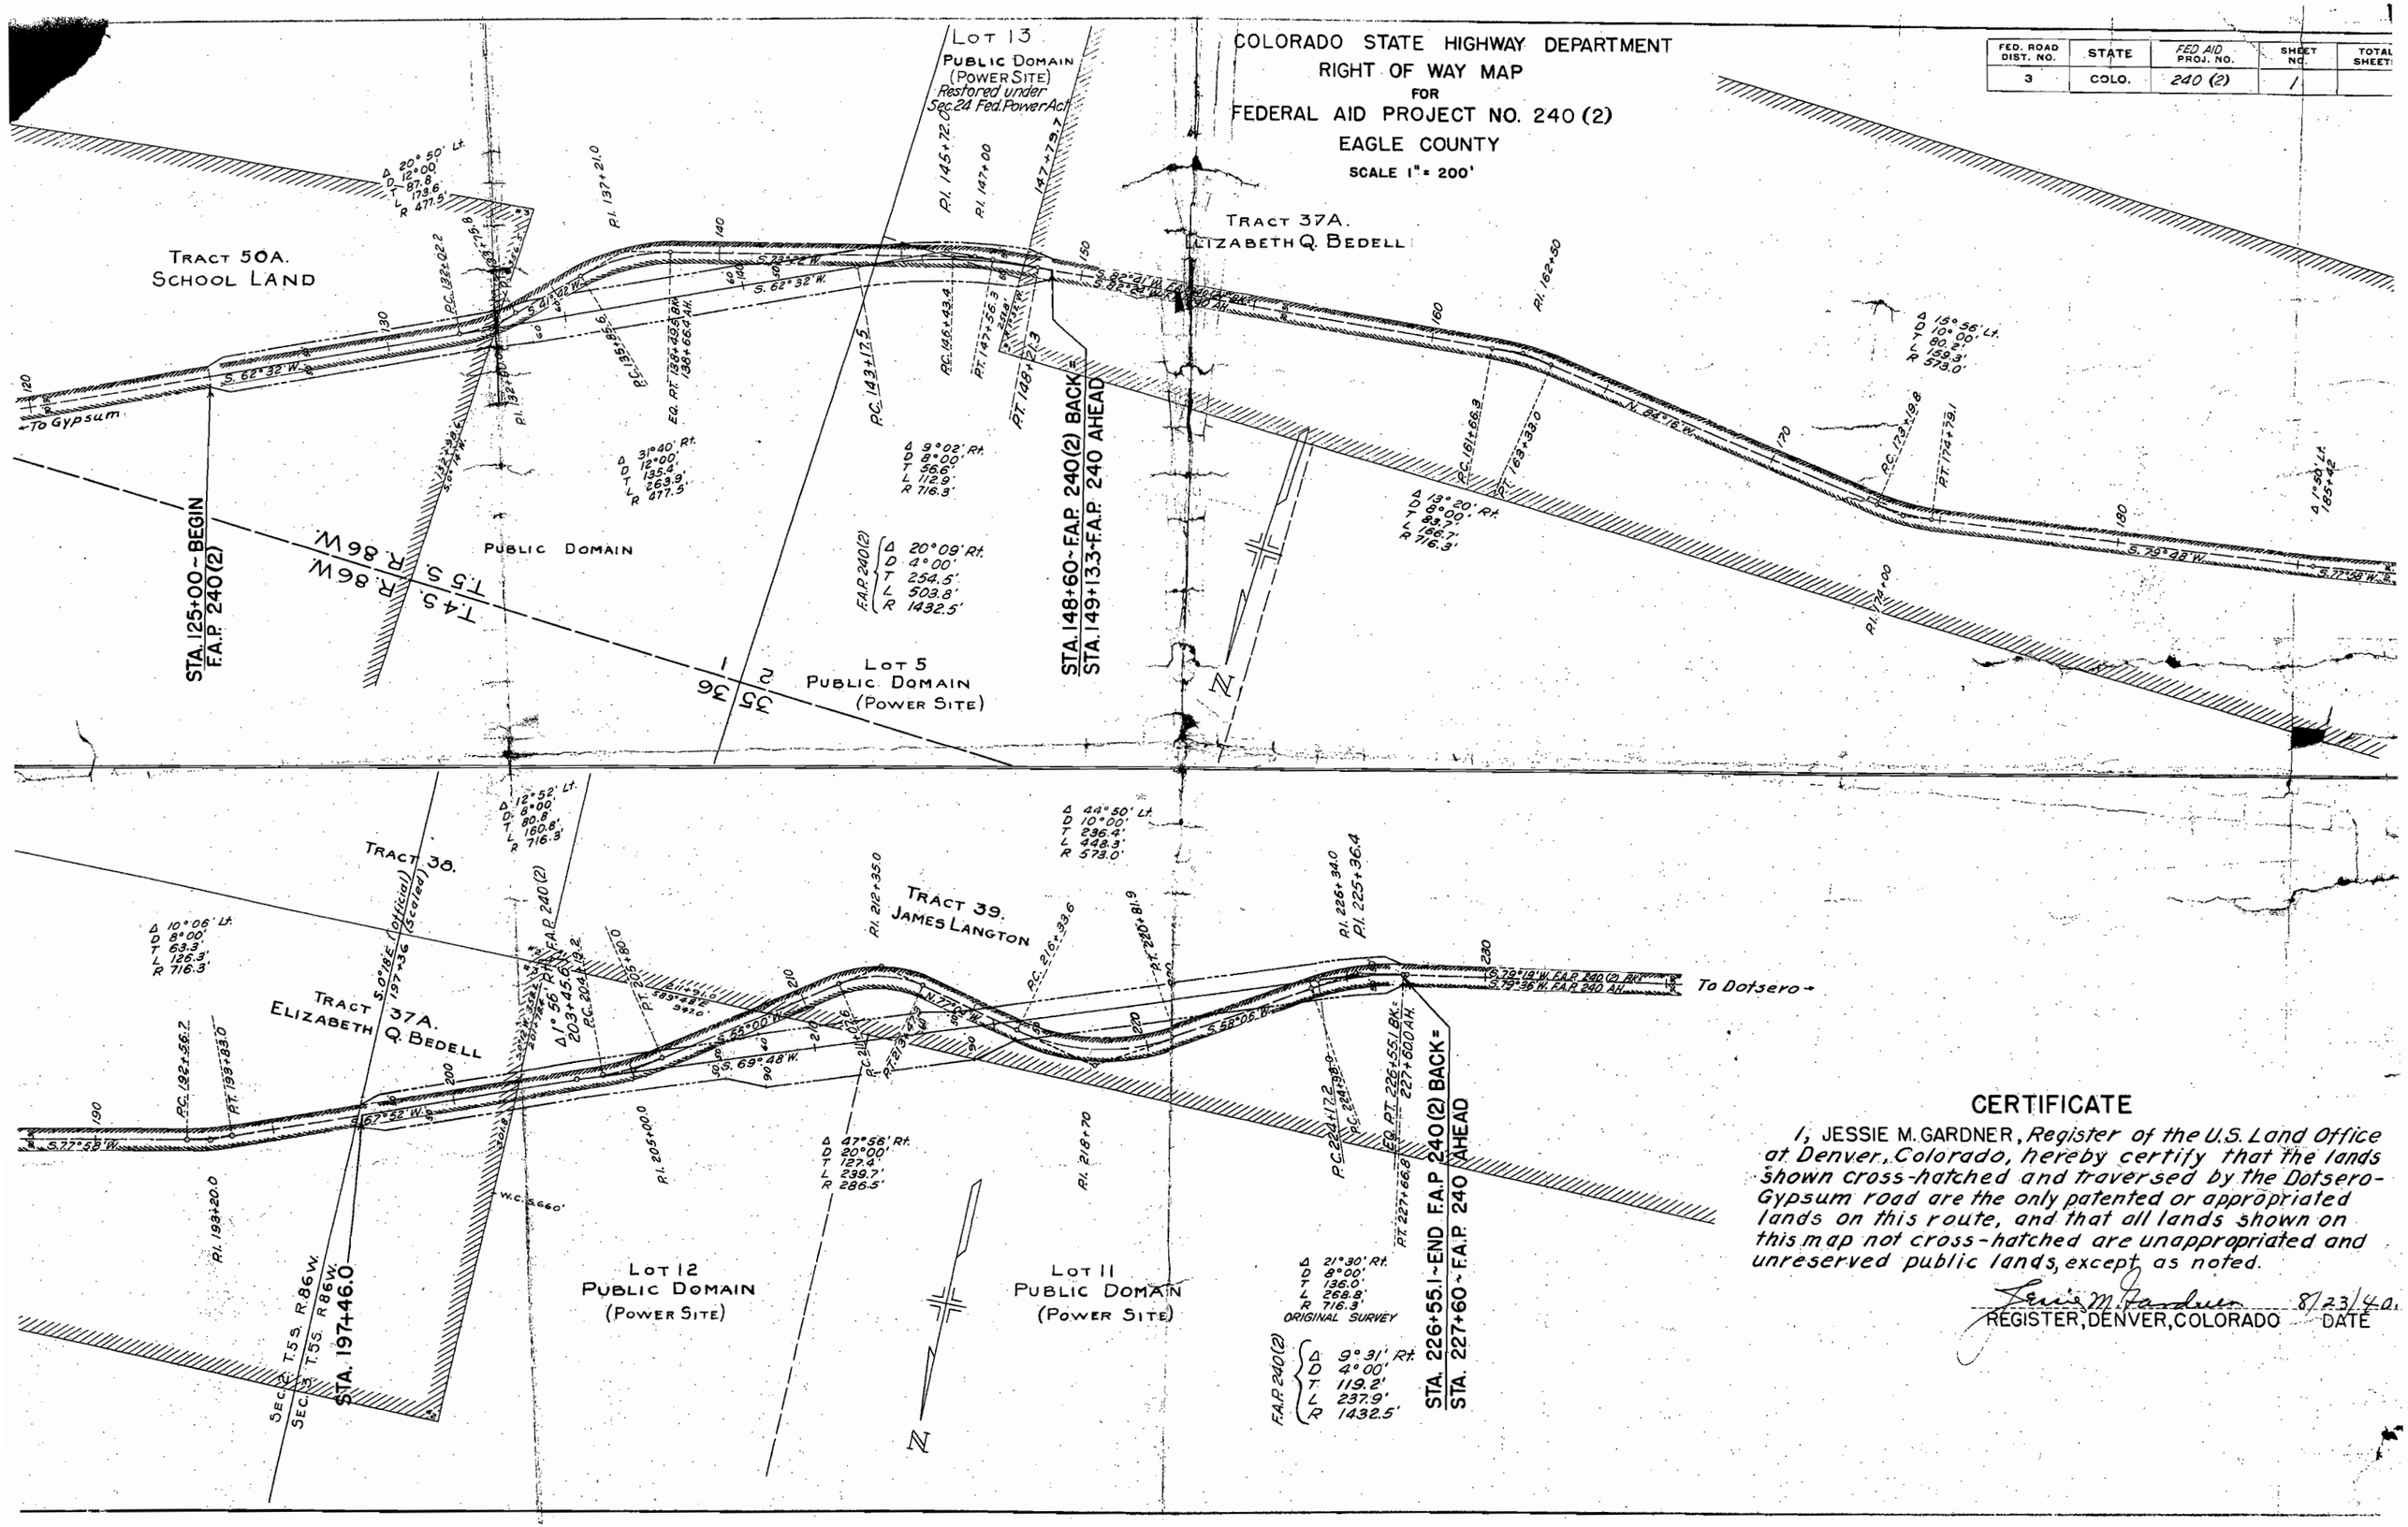

CERTIFICATE

I, JESSIE M. GARDNER, *Register of the U.S. Land Office at Denver, Colorado, hereby certify that the lands shown cross-hatched and traversed by the Dotsero-Gypsum road are the only patented or appropriated lands on this route, and that all lands shown on this map not cross-hatched are unappropriated and unreserved public lands, except as noted.*

Jessie M. Gardner — 8/23/40.

REGISTER, DENVER, COLORADO — DATE