



COLORADO
Department of
Transportation

DOCUMENT SEPARATOR SHEET

REGION 5 – JUNE 2017 CONVERSION

To be placed at the beginning of each separator sheet.



r500002046

Description:

ROW Plans 11X17

Route # and Mile Points:

US 160

Originating Office:

ROW/Survey

File Name:

F.A.P. 270-E_ROW(.PDF)

Box Location:

32 of 38

Sta. 25+69.2 Beginning F.A.P. 270-E

City Limits of Monte Vista

NE 1/4 of SW 1/4 Sec. 36 T. 39 N. R. 7 E.
RIO GRANDE WATER USERS ASSN.

S.W. 1/4 Sec. 36 T. 39 N. R. 7 E.
N. S. CHAPMAN

S.E. 1/4 Sec. 35 T. 39 N. R. 7 E.
N. S. CHAPMAN

S.W. 1/4 Sec. 35 T. 39 N. R. 7 E.
ADAMS ESTATE

N.W. 1/4 Sec. 35 T. 39 N. R. 7 E.
ADAMS ESTATE


NE 1/4 Sec. 35 T. 39 N. R. 7 E.
N. S. CHAPMAN

S.W. of NW 1/4 Sec. 36 T. 39 N. R. 7 E.
LOUIS GUISE

FED. ROAD DIST. NO.	STATE	PROJ. NO.	SHEET NO.	TOTAL SHEETS
3	COLO.	FAR 270E	1	8

F.A.P. 270-E
RIGHT-OF-WAY MAP
S.H. No 10
RIO GRANDE COUNTY

SYMBOLS (X) = No. of DESCRIPTION
• = R.O.W. MARKER IN PLACE

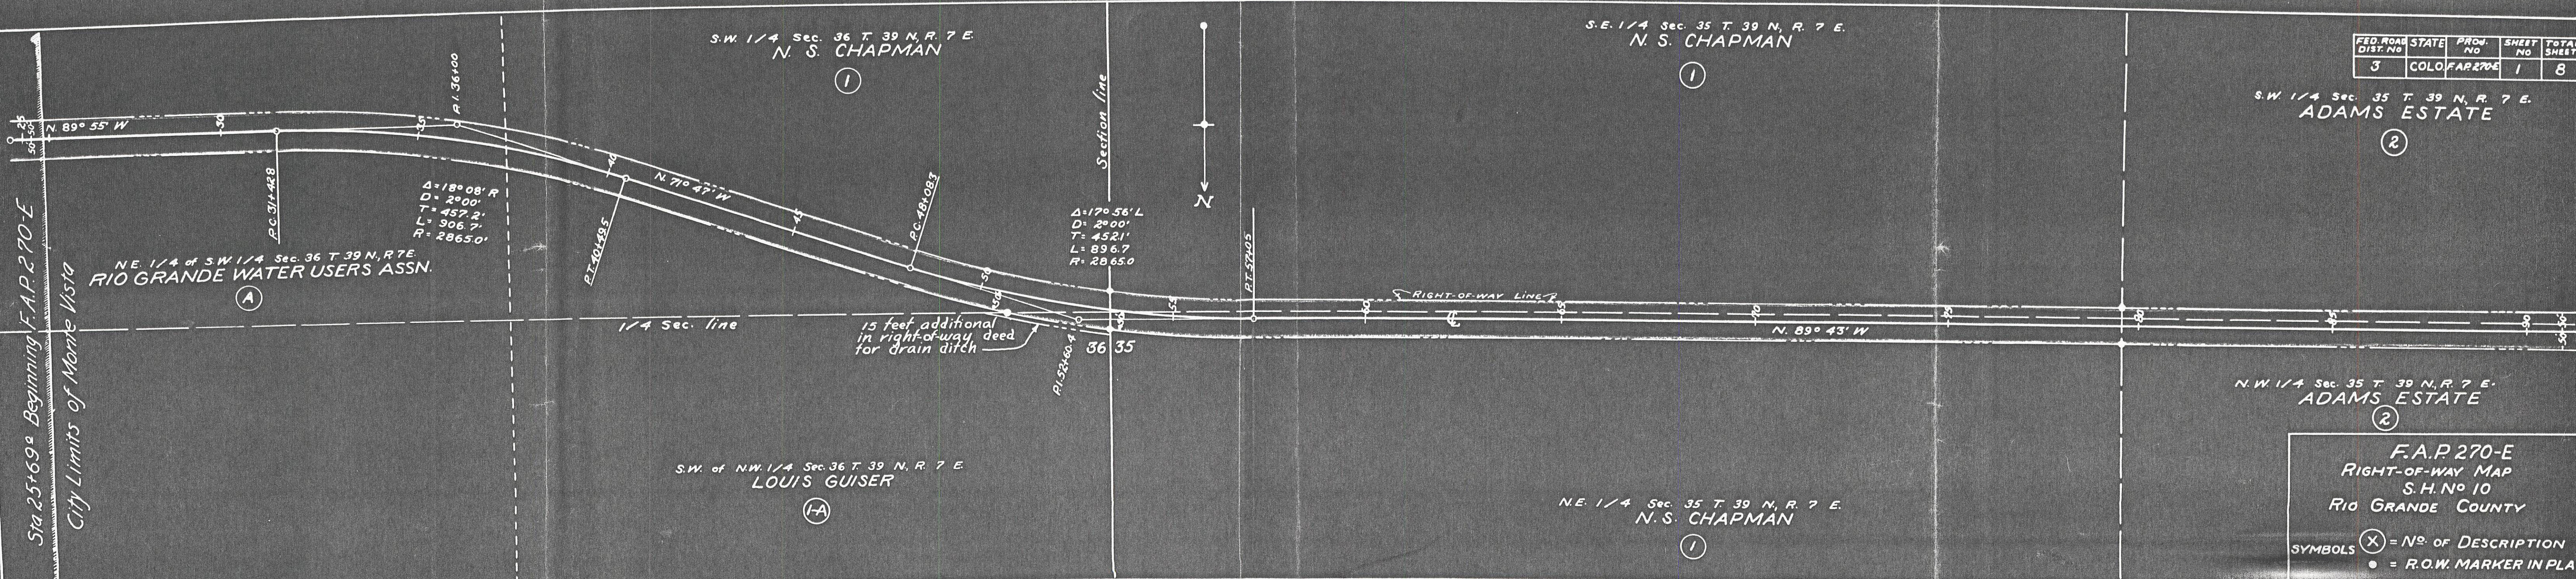

S.W. 1/4 Sec. 35 T. 39 N., R. 7 E.
ADAMS ESTATE

(2)



S.E. 1/4 Sec. 34 T. 39 N., R. 7 E.
MARY CORLETT

(3)

S.E. 1/4 Sec. 34 T. 39 N., R. 7 E.
MARY CORLETT


(3)


FED. ROAD DIST. NO.	STATE	PROJ. NO.	SHEET NO.	TOTAL SHEETS
3	COLO.	FAR270E	2	8

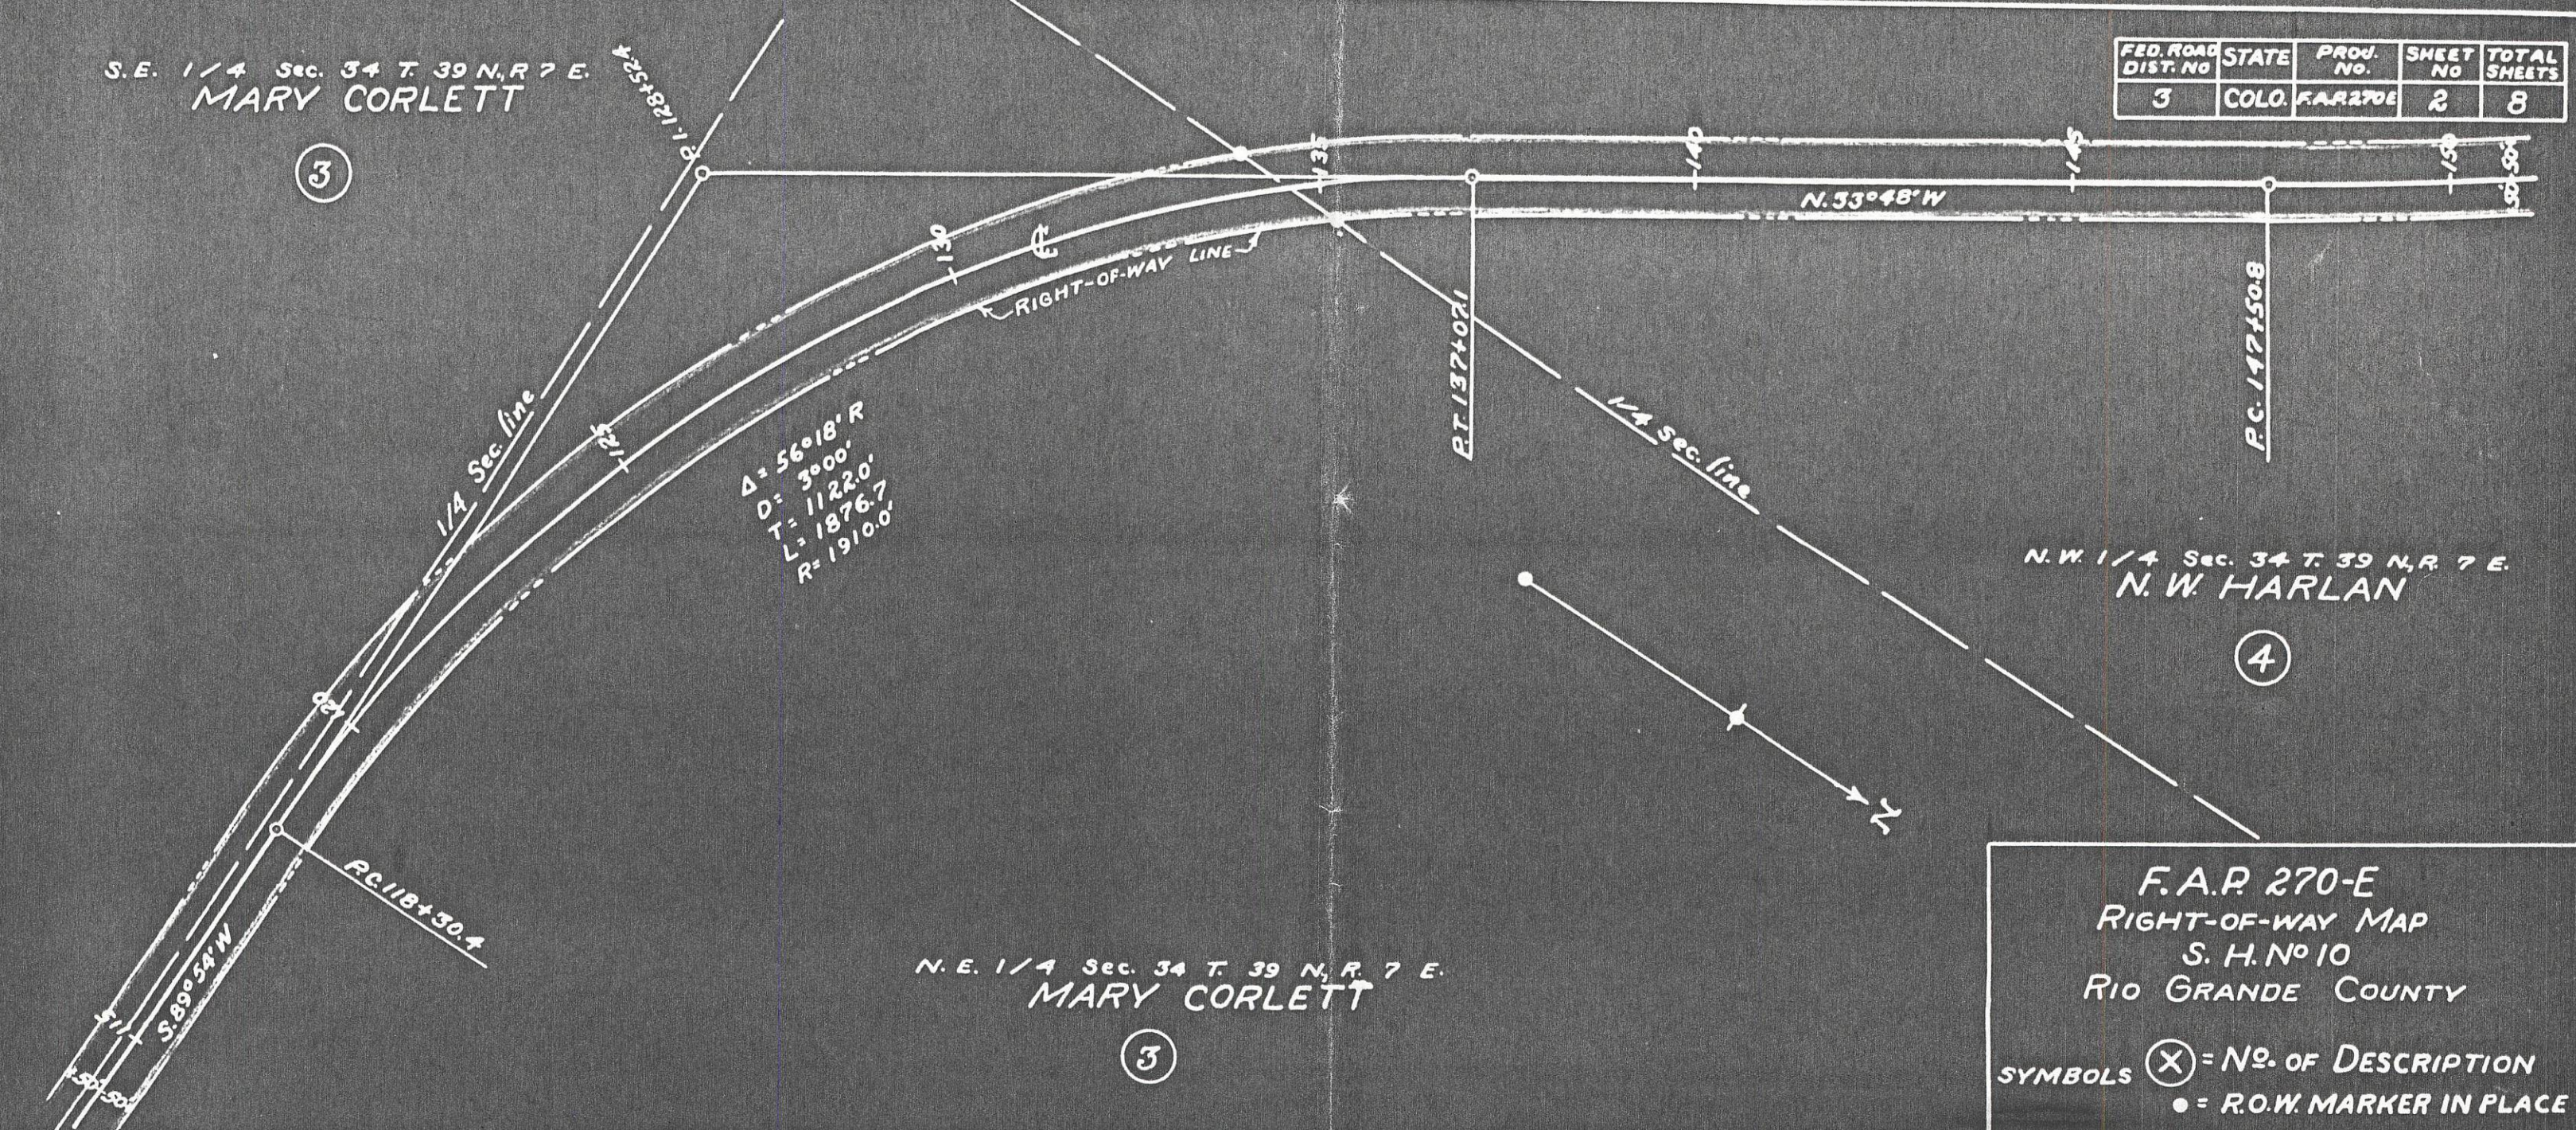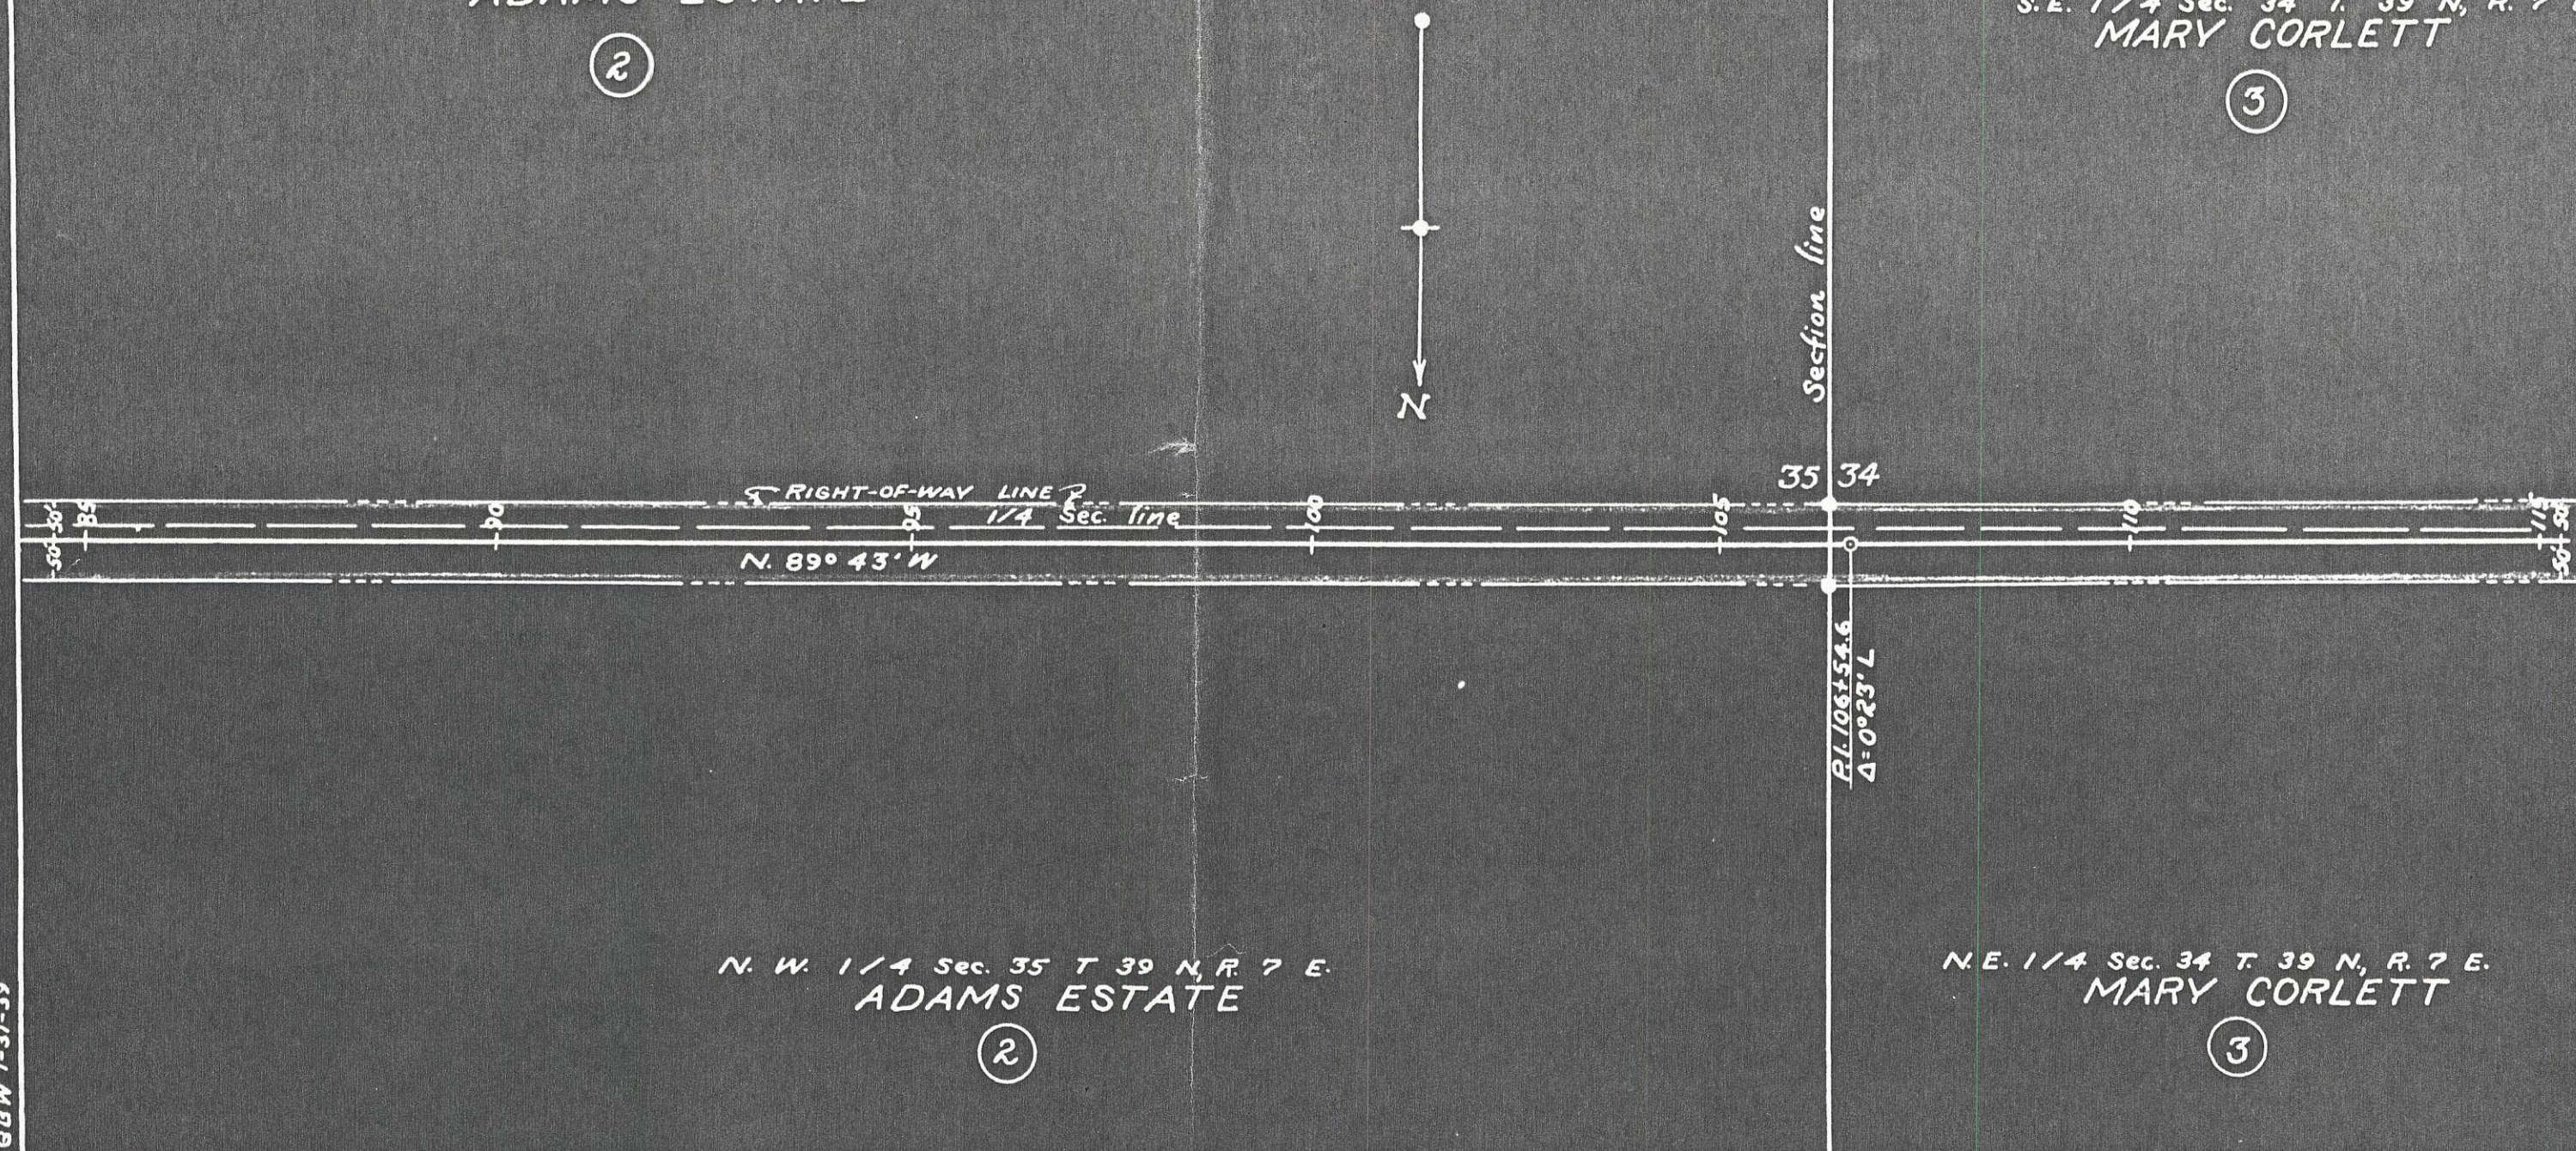

F.A.P. 270-E
RIGHT-OF-WAY MAP
S. H. No 10
RIO GRANDE COUNTY

SYMBOLS (X) = No. OF DESCRIPTION
• = R.O.W. MARKER IN PLACE

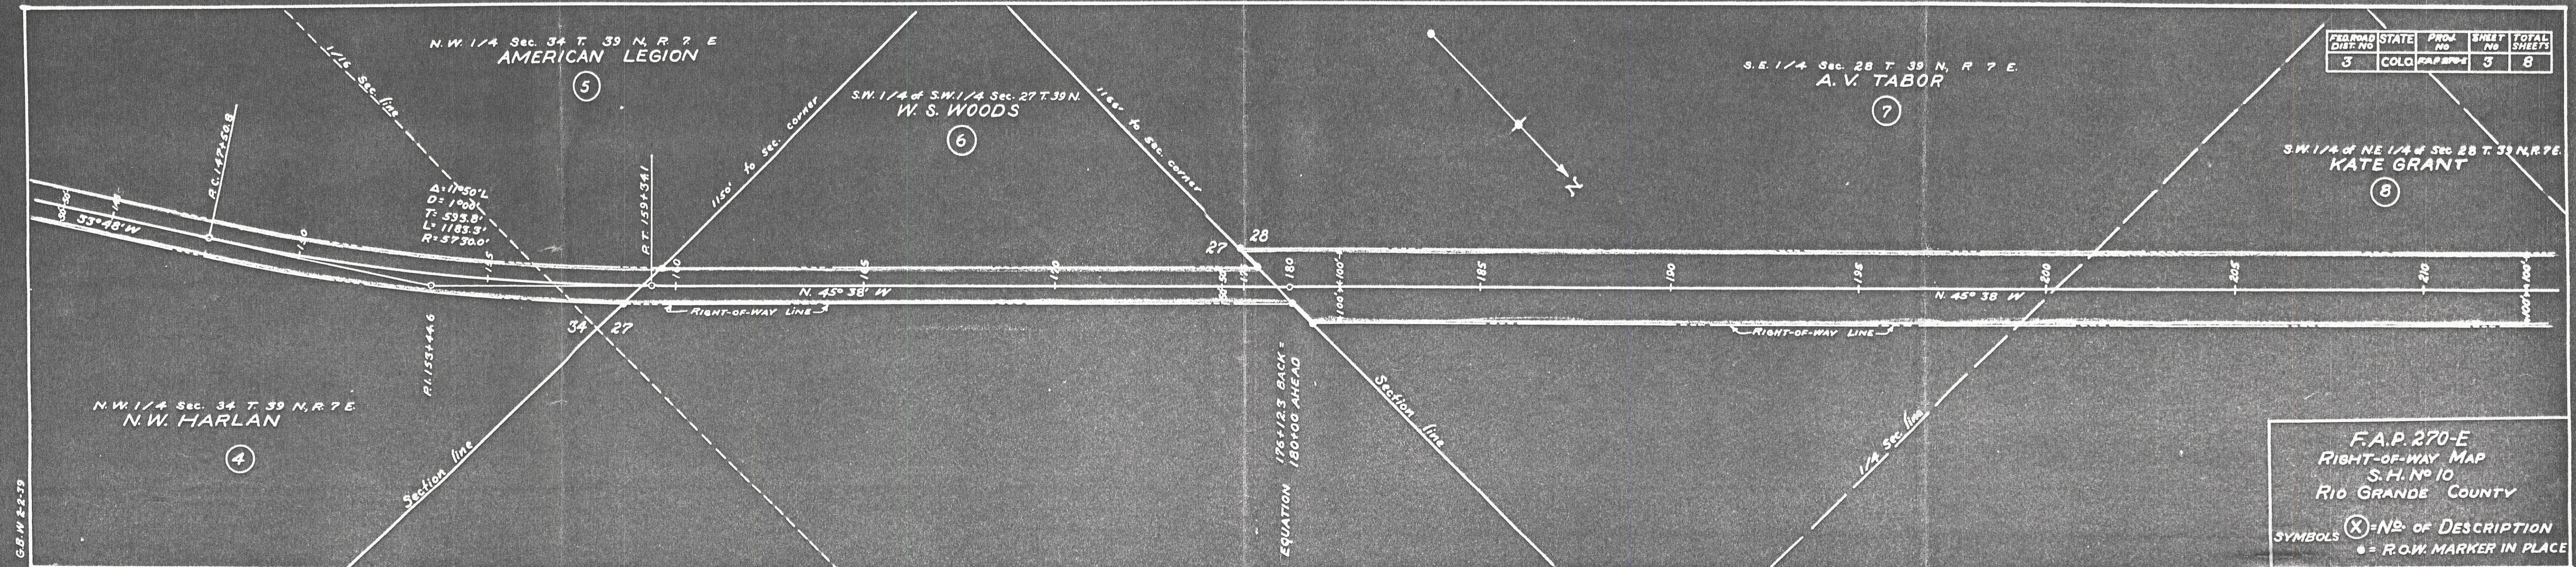

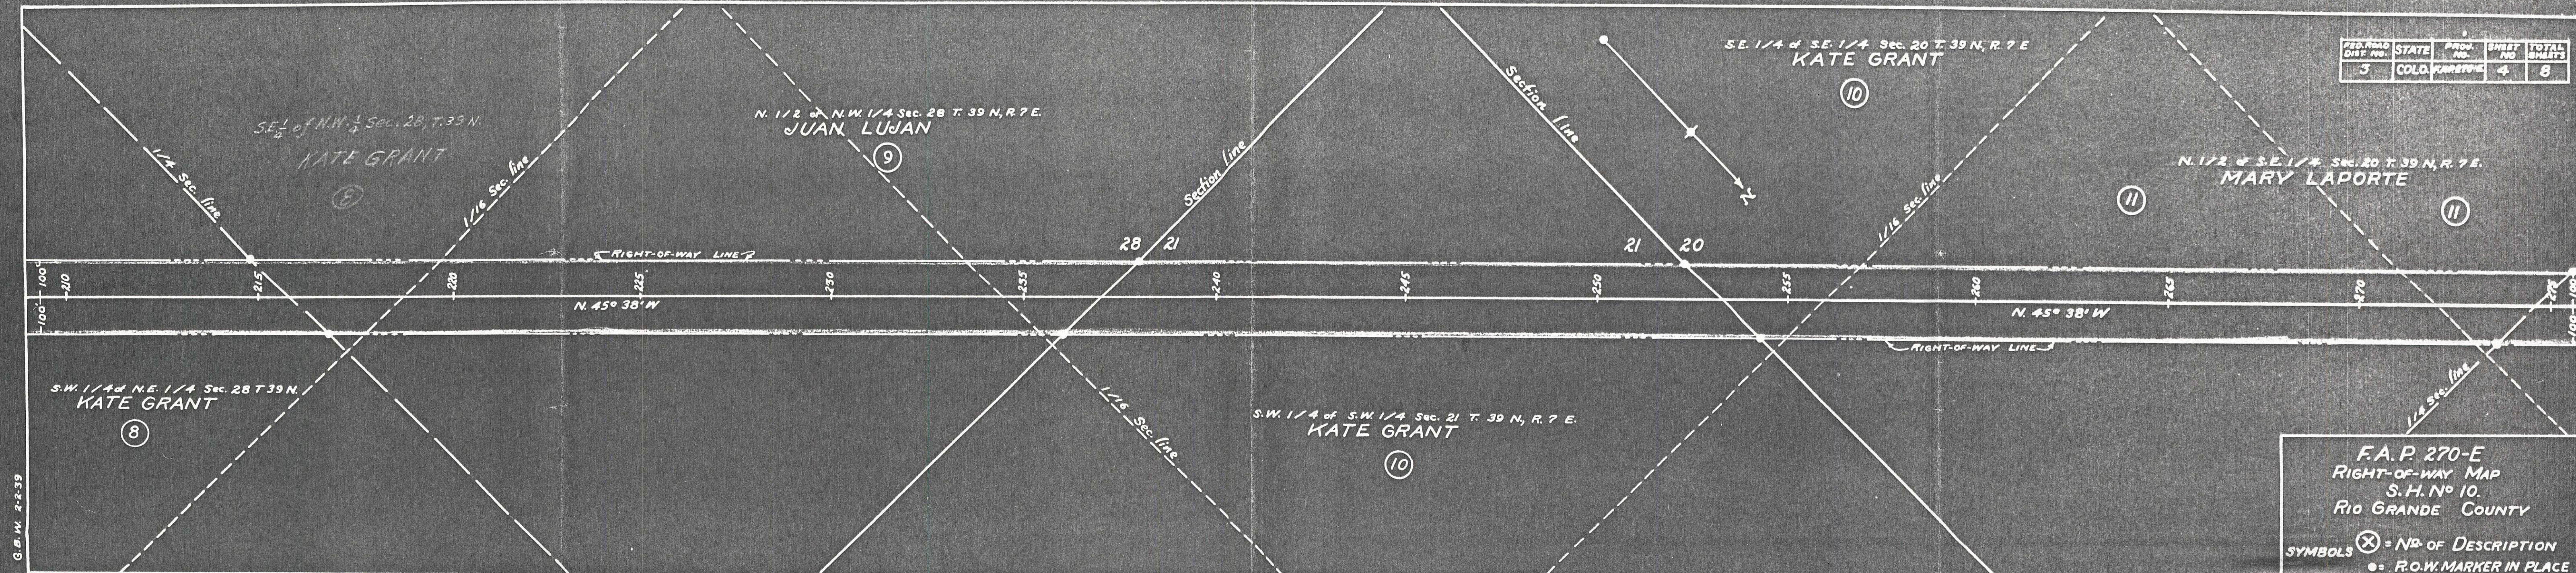



FED. ROAD DIST. NO.	STATE	PROJ. NO.	SHEET NO.	TOTAL SHEETS
3	COLO.	10000	4	8

F.A.P. 270-E
RIGHT-OF-WAY MAP
S.H. No. 10.
RIO GRANDE COUNTY


SYMBOLS (X) = NO. OF DESCRIPTION
● = R.O.W. MARKER IN PLACE

G.B.W. 2-2-39

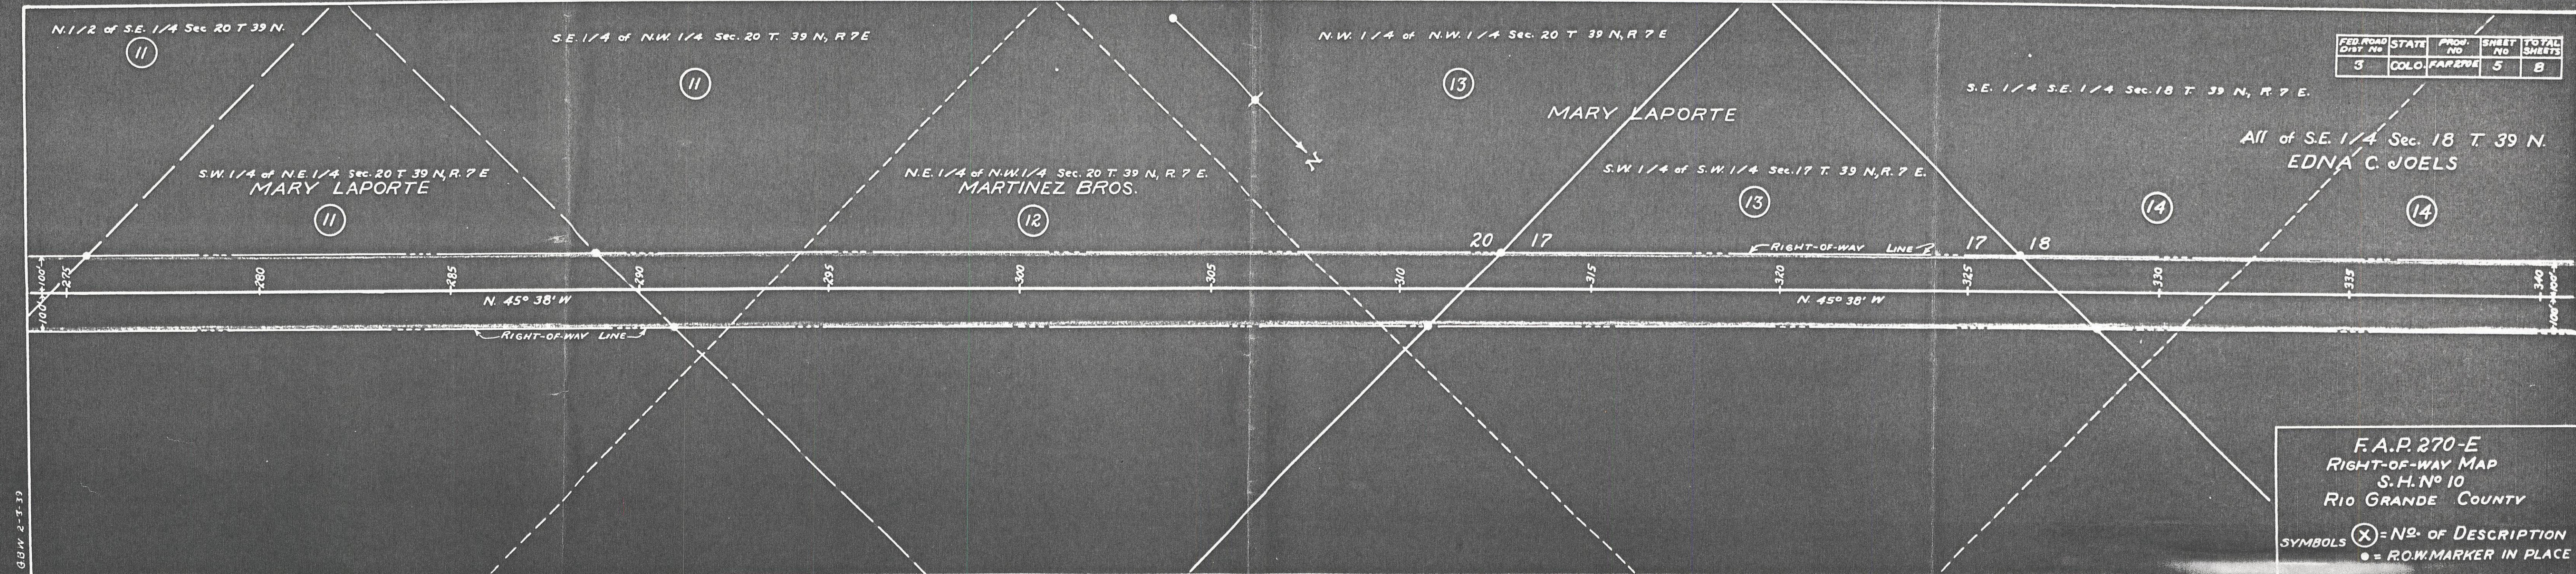

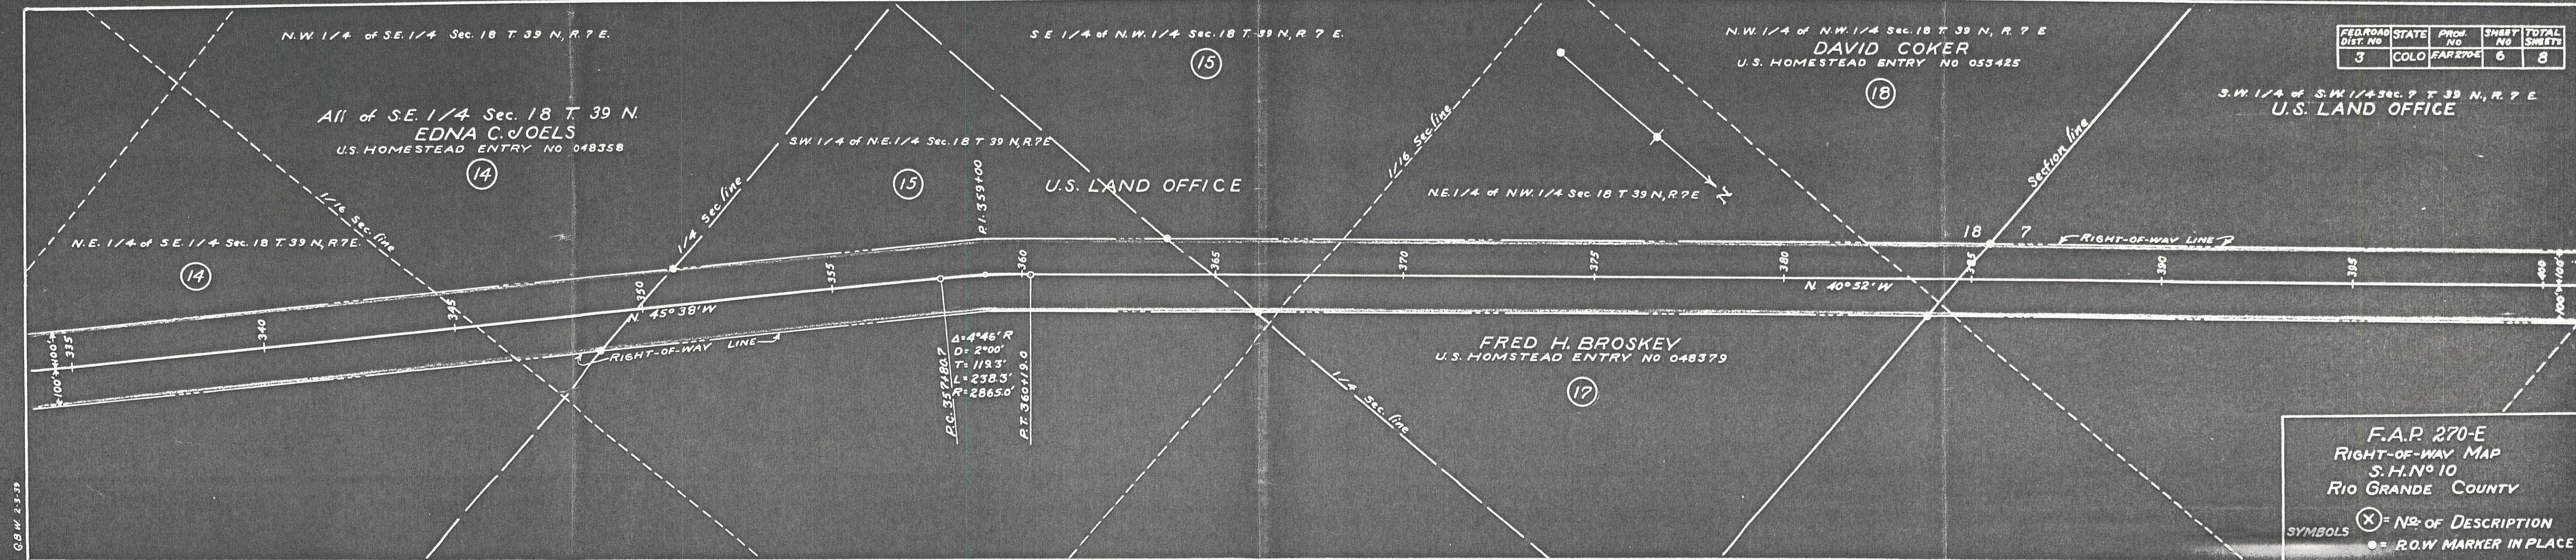

G.D.W. 2-4-39

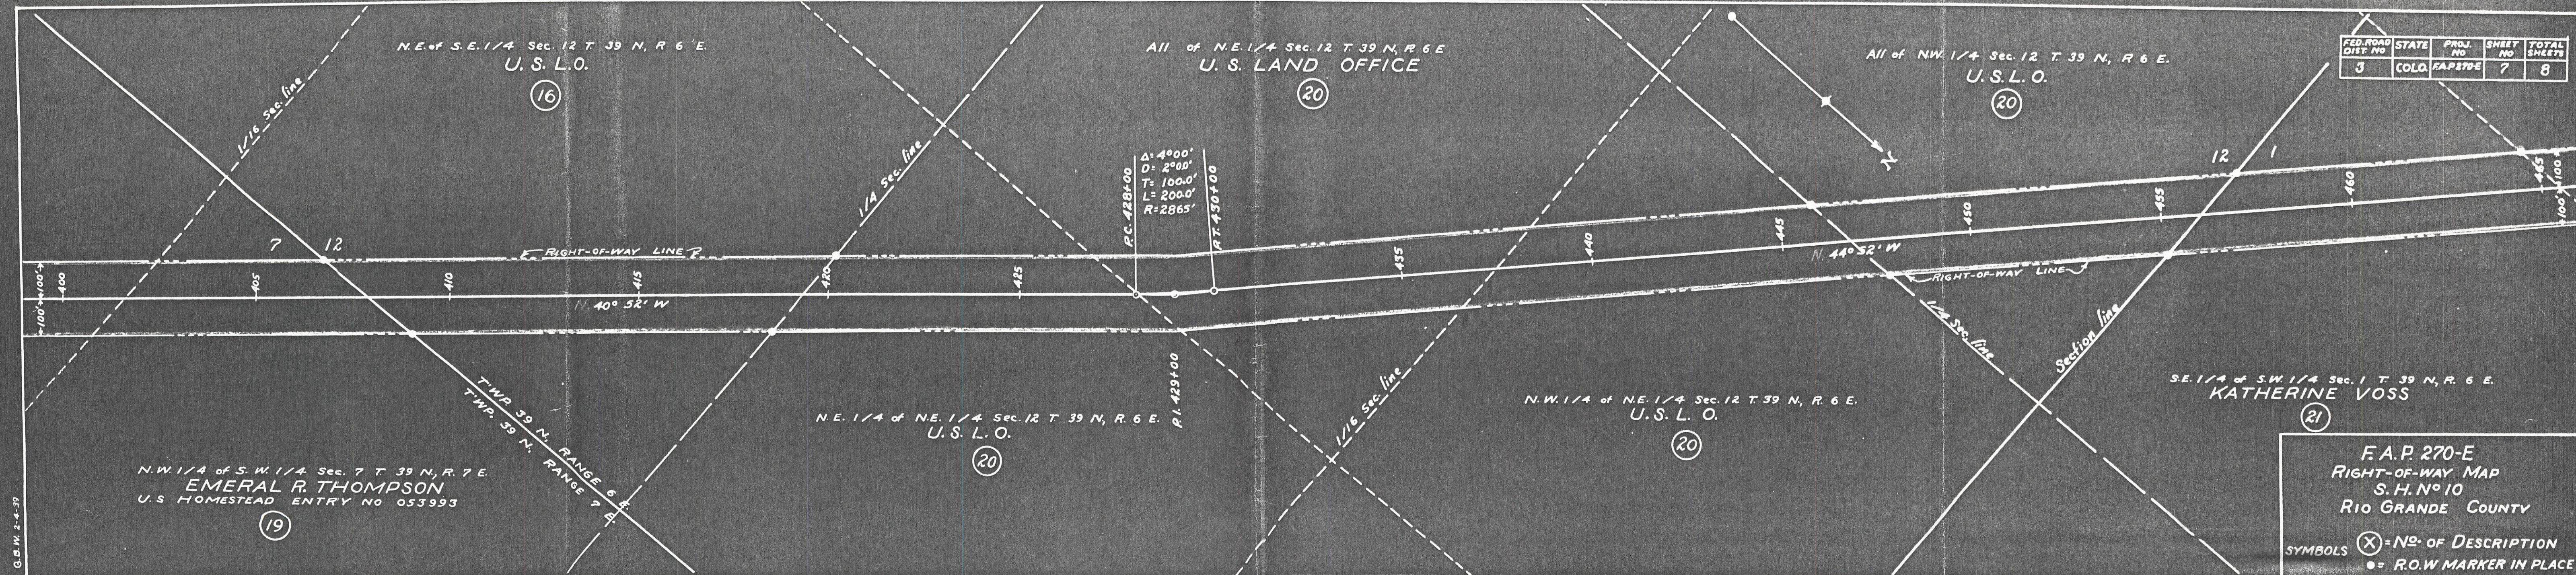

N.E. of S.E. 1/4 Sec. 12 T. 39 N., R. 6 E.
U.S. L.O.

(16)

All of N.E. 1/4 Sec. 12 T. 39 N., R. 6 E.
U.S. LAND OFFICE

(20)

All of NW 1/4 Sec. 12 T. 39 N., R. 6 E.
U.S. L.O.

(20)

FED. ROAD DIST. NO.	STATE	PROJ. NO.	SHEET NO.	TOTAL SHEETS
3	COLO.	FAP 270-E	7	8

Δ: 40°00'
D: 2°00'
T: 100.0'
L: 200.0'
R: 2865'

P.C. 428+00

P.T. 430+00

P.I. 429+00

N.E. 1/4 of N.E. 1/4 Sec. 12 T. 39 N., R. 6 E.
U.S. L.O.

(20)

N.W. 1/4 of N.E. 1/4 Sec. 12 T. 39 N., R. 6 E.
U.S. L.O.

(20)

S.E. 1/4 of S.W. 1/4 Sec. 1 T. 39 N., R. 6 E.
KATHERINE VOSS

(21)


N.W. 1/4 of S.W. 1/4 Sec. 7 T. 39 N., R. 7 E.
EMERALD R. THOMPSON
U.S. HOMESTEAD ENTRY NO 053993

(19)

F.A.P. 270-E
RIGHT-OF-WAY MAP
S.H. No 10
RIO GRANDE COUNTY

SYMBOLS (X) = No. of Description
• = R.O.W. MARKER IN PLACE

Q.B.W. 2-5-39

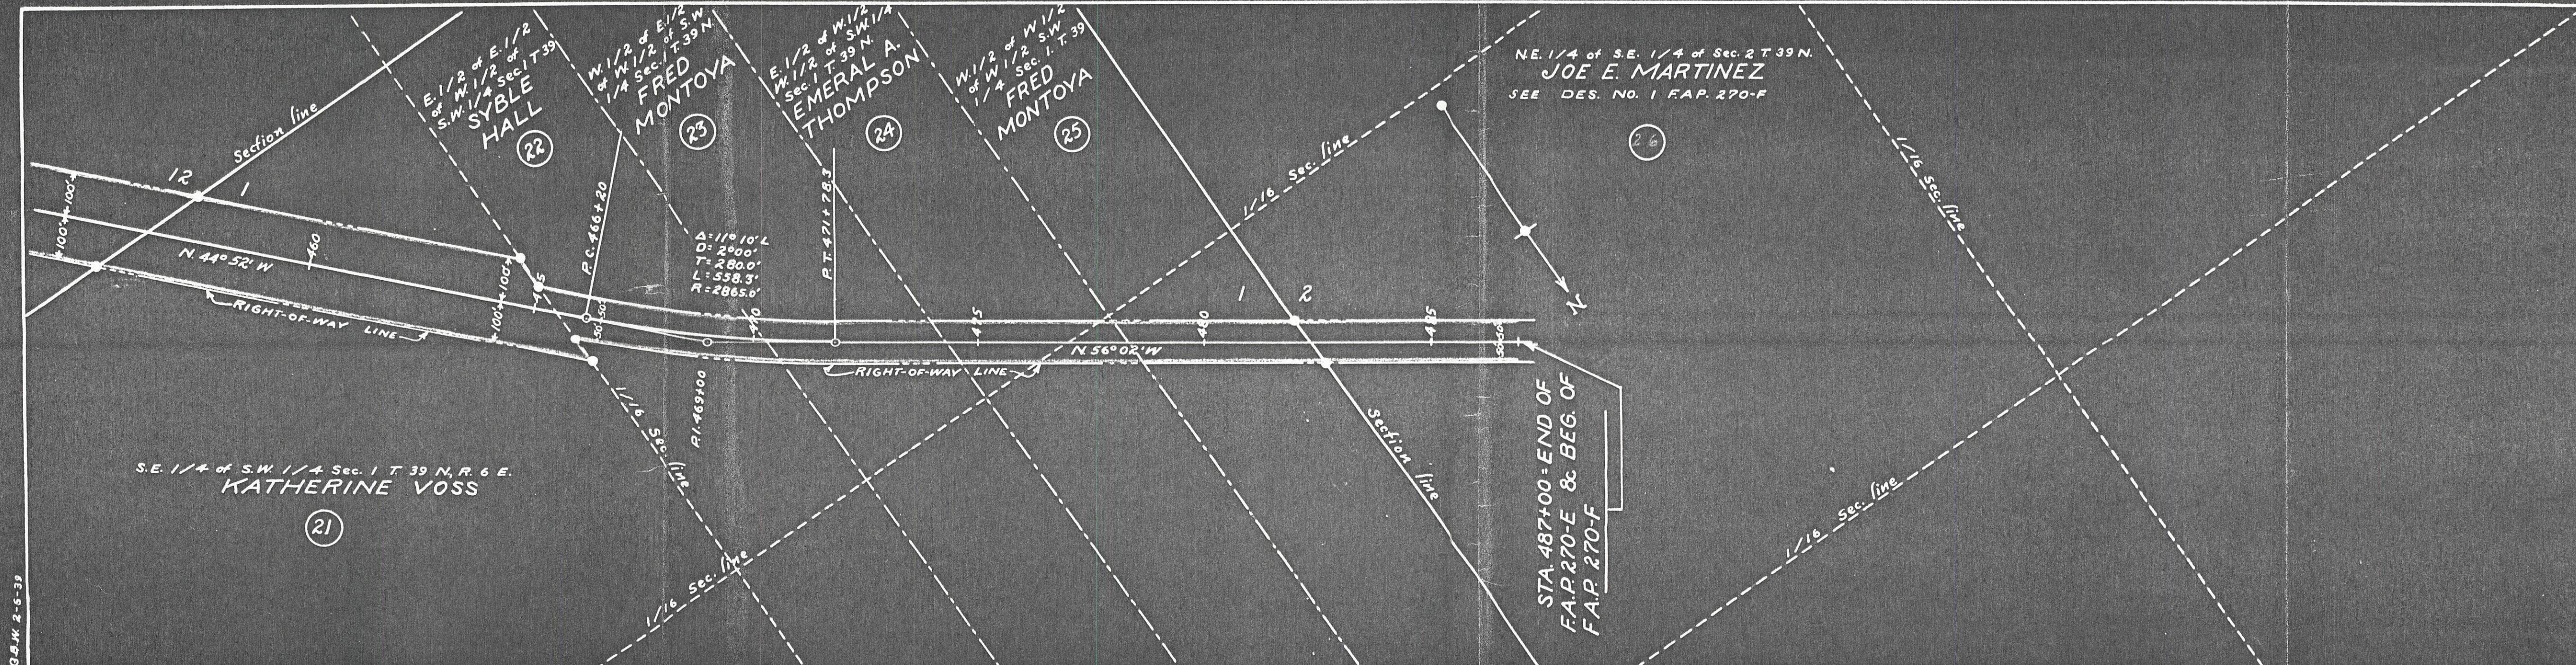

FED. ROAD DIST. NO.	STATE	PROJ. NO.	SHEET NO.	TOTAL SHEETS
3	COLO.	F.A.P. 270-E	8	8

F.A.P. 270-E
RIGHT-OF-WAY MAP
S.H. No. 10
RIO GRANDE COUNTY

SYMBOLS

- = TRACT BOUNDARY
- ⊗ = NO. OF DESCRIPTION
- = R.O.W. MARKER IN PLACE