

COLORADO

STATE HIGHWAY DEPARTMENT

PLAN AND PROFILE OF PROPOSED FEDERAL AID PROJECT NO. 300-B STATE HIGHWAY NO. 19 SAN JUAN COUNTY


INDEX OF SHEETS

1. Title Sheet.
2. Typical Section, Summary & Details.
3. Standard Project & R.O.W. Markers, M 24 D.
4. Culvert Headwalls, M 102 C.
- 5-9. Plan and Profile Sheets.
- 10-25. Cross Section Sheets.
26. Standard Reinforced Conc. Culi. Pipe.

CONVENTIONAL SIGNS



SCALES
 ON PLAN, 1 IN. = 100 FT.
 ON PROFILE 1 IN. = 100 FT. HORIZONTAL
 1 IN. = 10 FT. VERTICAL
 GRADE LINE ON PROFILE IS SHOWN AS GRADE OF FINISHED ROAD
 GROSS LENGTH OF PROJECT } 14995.8 FT. = 2.828 MI.
 NET LENGTH OF PROJECT }


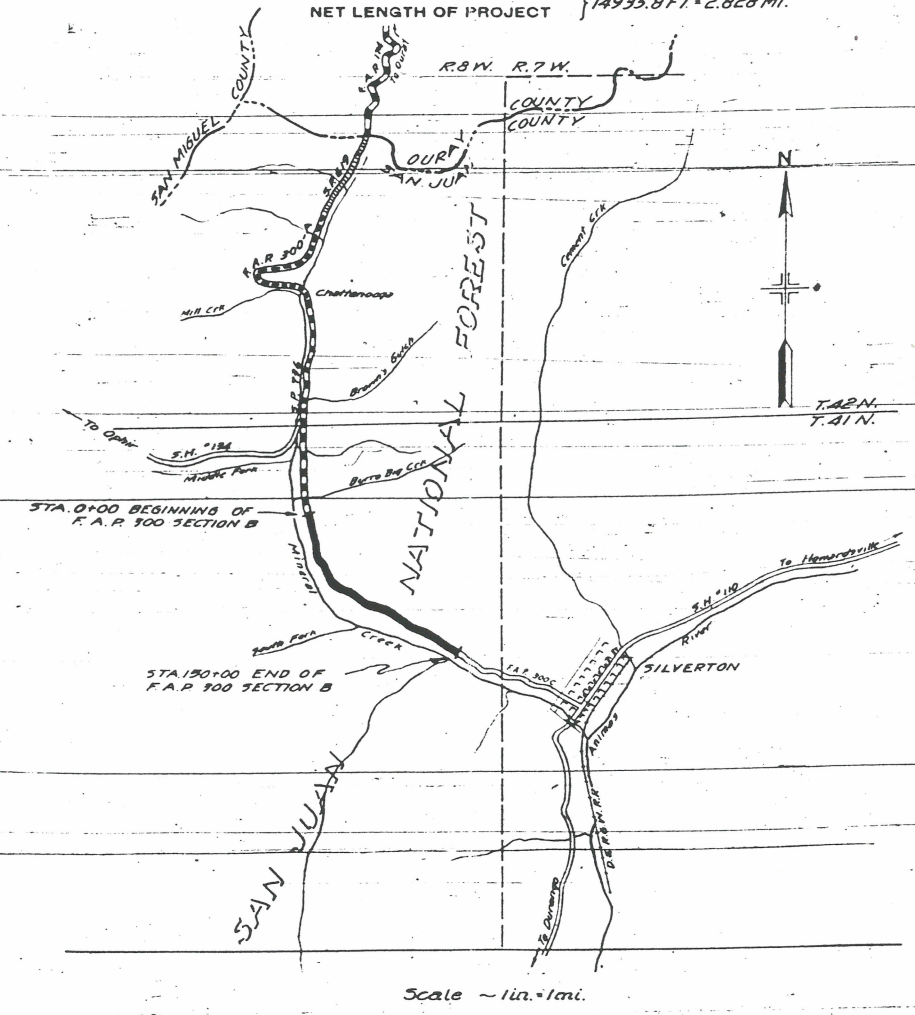


RECOMMENDED FOR APPROVAL	<i>[Signature]</i>
APPROVED	<i>[Signature]</i>
RECOMMENDED FOR APPROVAL	<i>[Signature]</i>
RECOMMENDED FOR APPROVAL	<i>[Signature]</i>
APPROVED	<i>[Signature]</i>
DIRECTOR	<i>[Signature]</i>






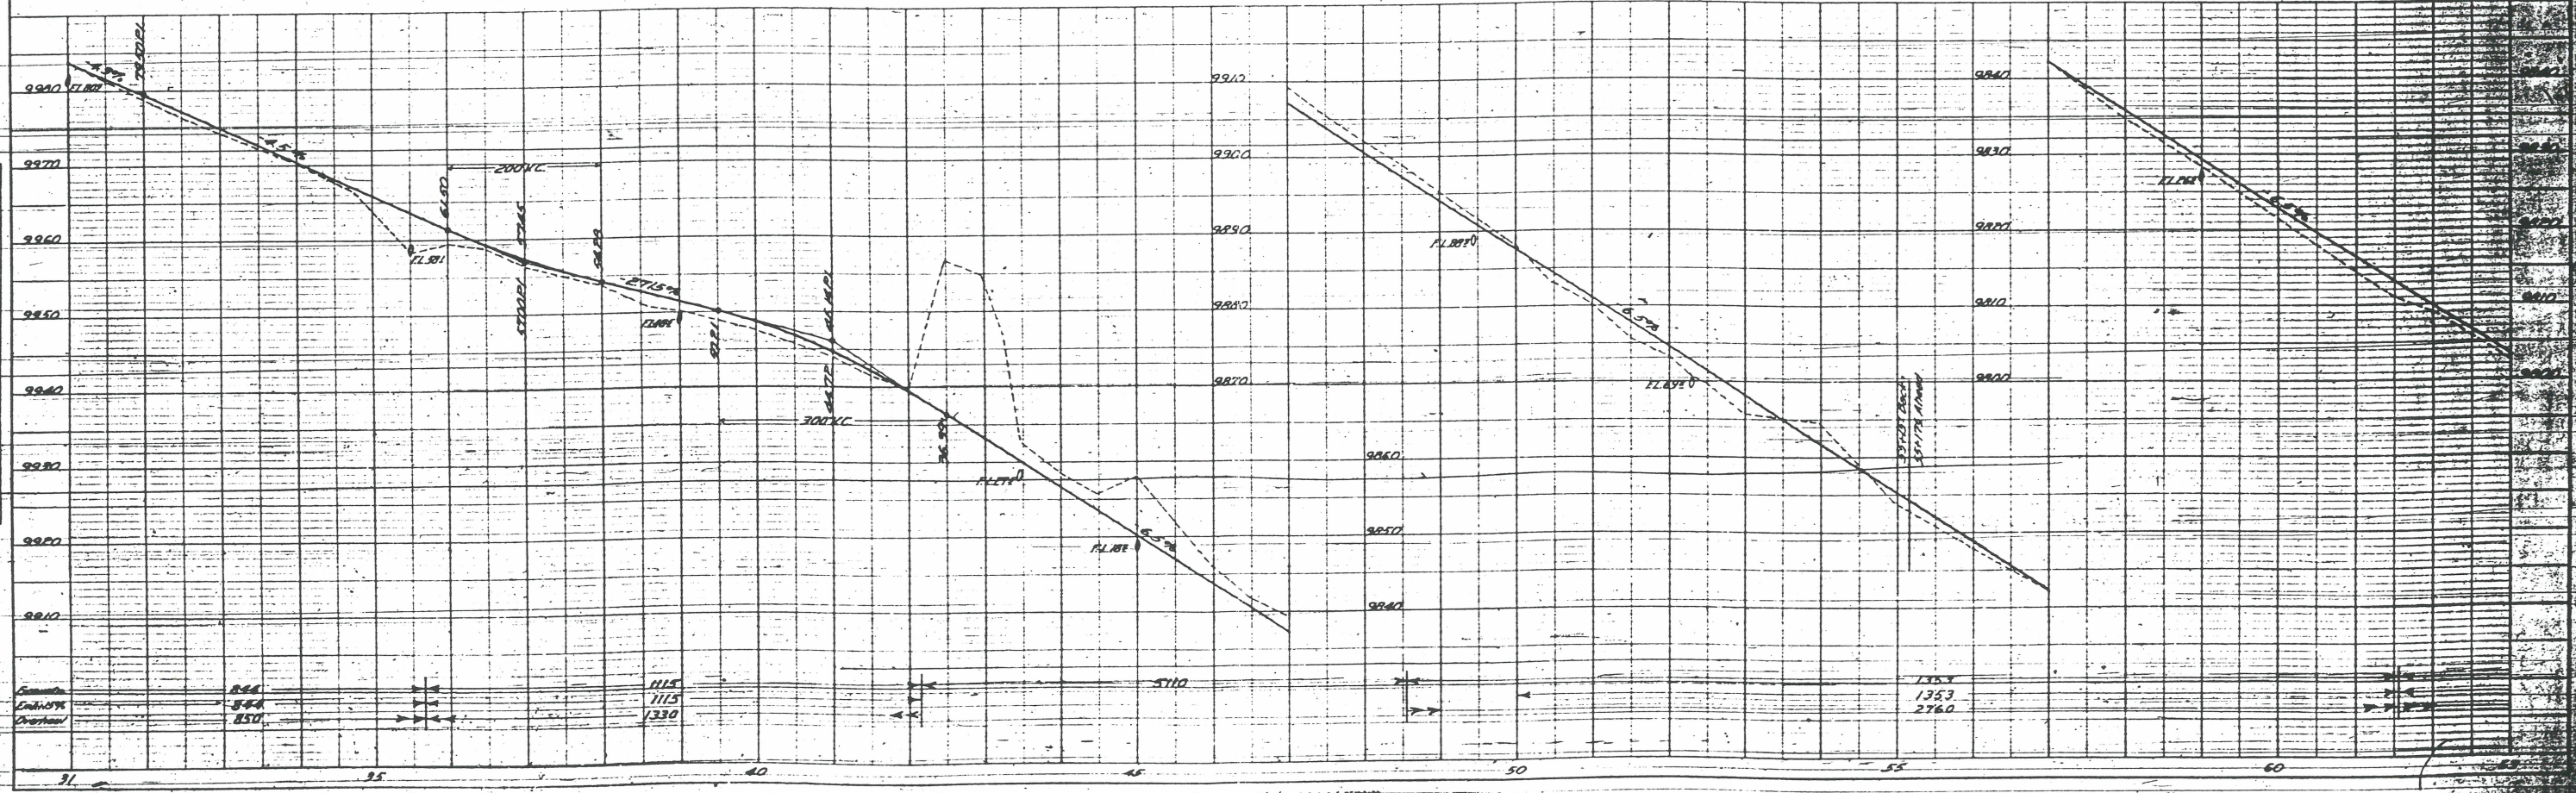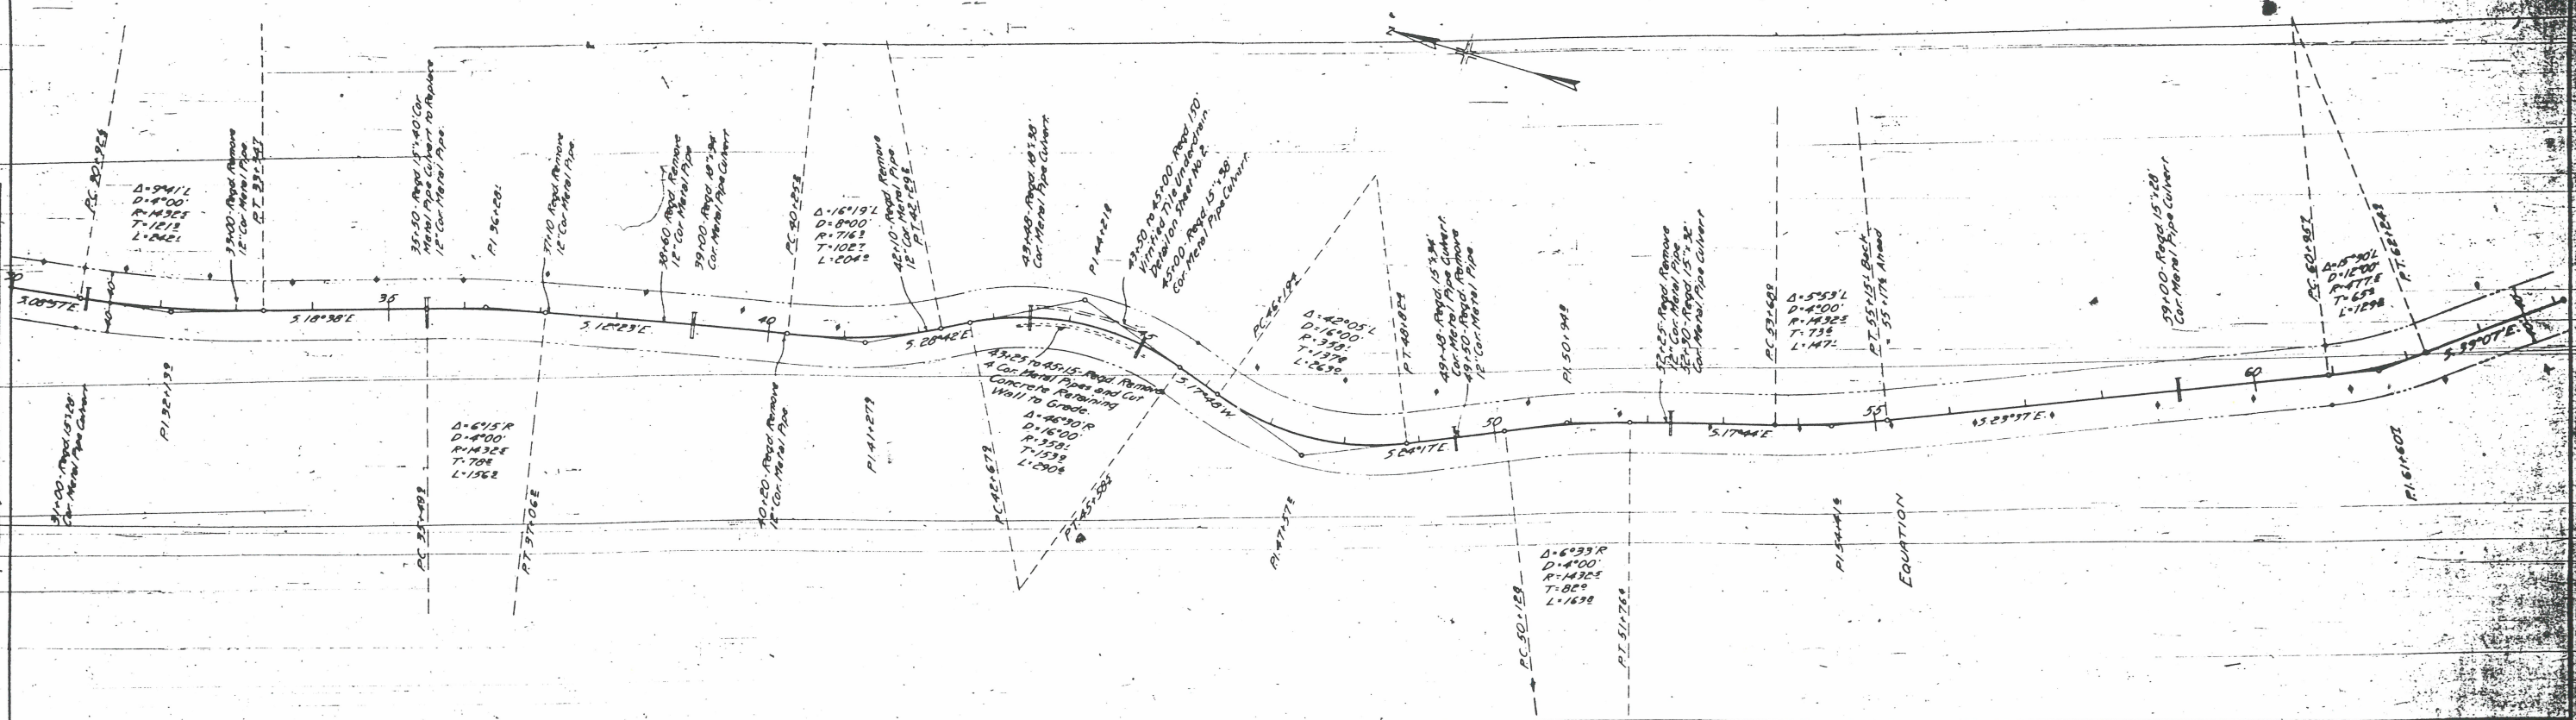

PLAN	DATE
DESIGNED	
PLOTTED	
NOTE BOOK	
ALIGNMENT CHECKED	
NO. 2226	
BY	

PROFILE	DATE
DESIGNED	
PLOTTED	
NOTE BOOK	
STRUCTURE NOTING	
NO. 2226	
BY	

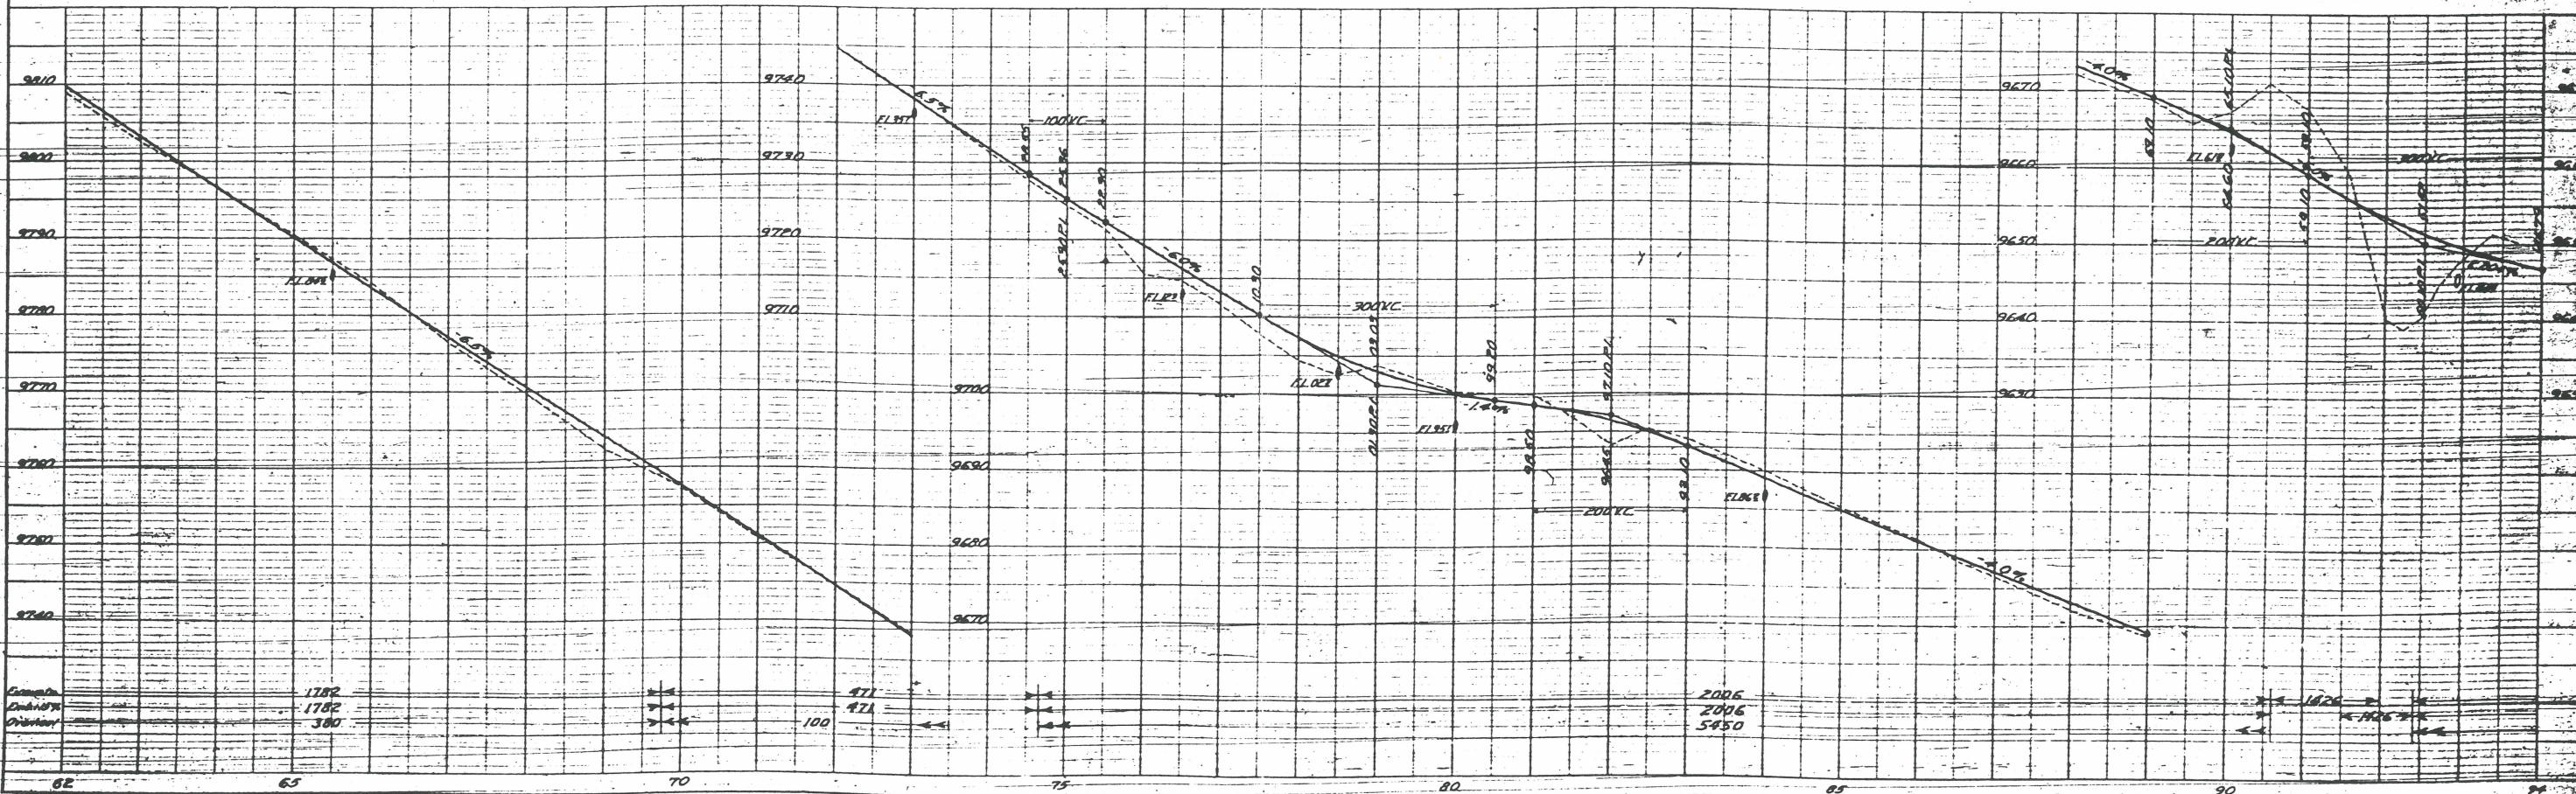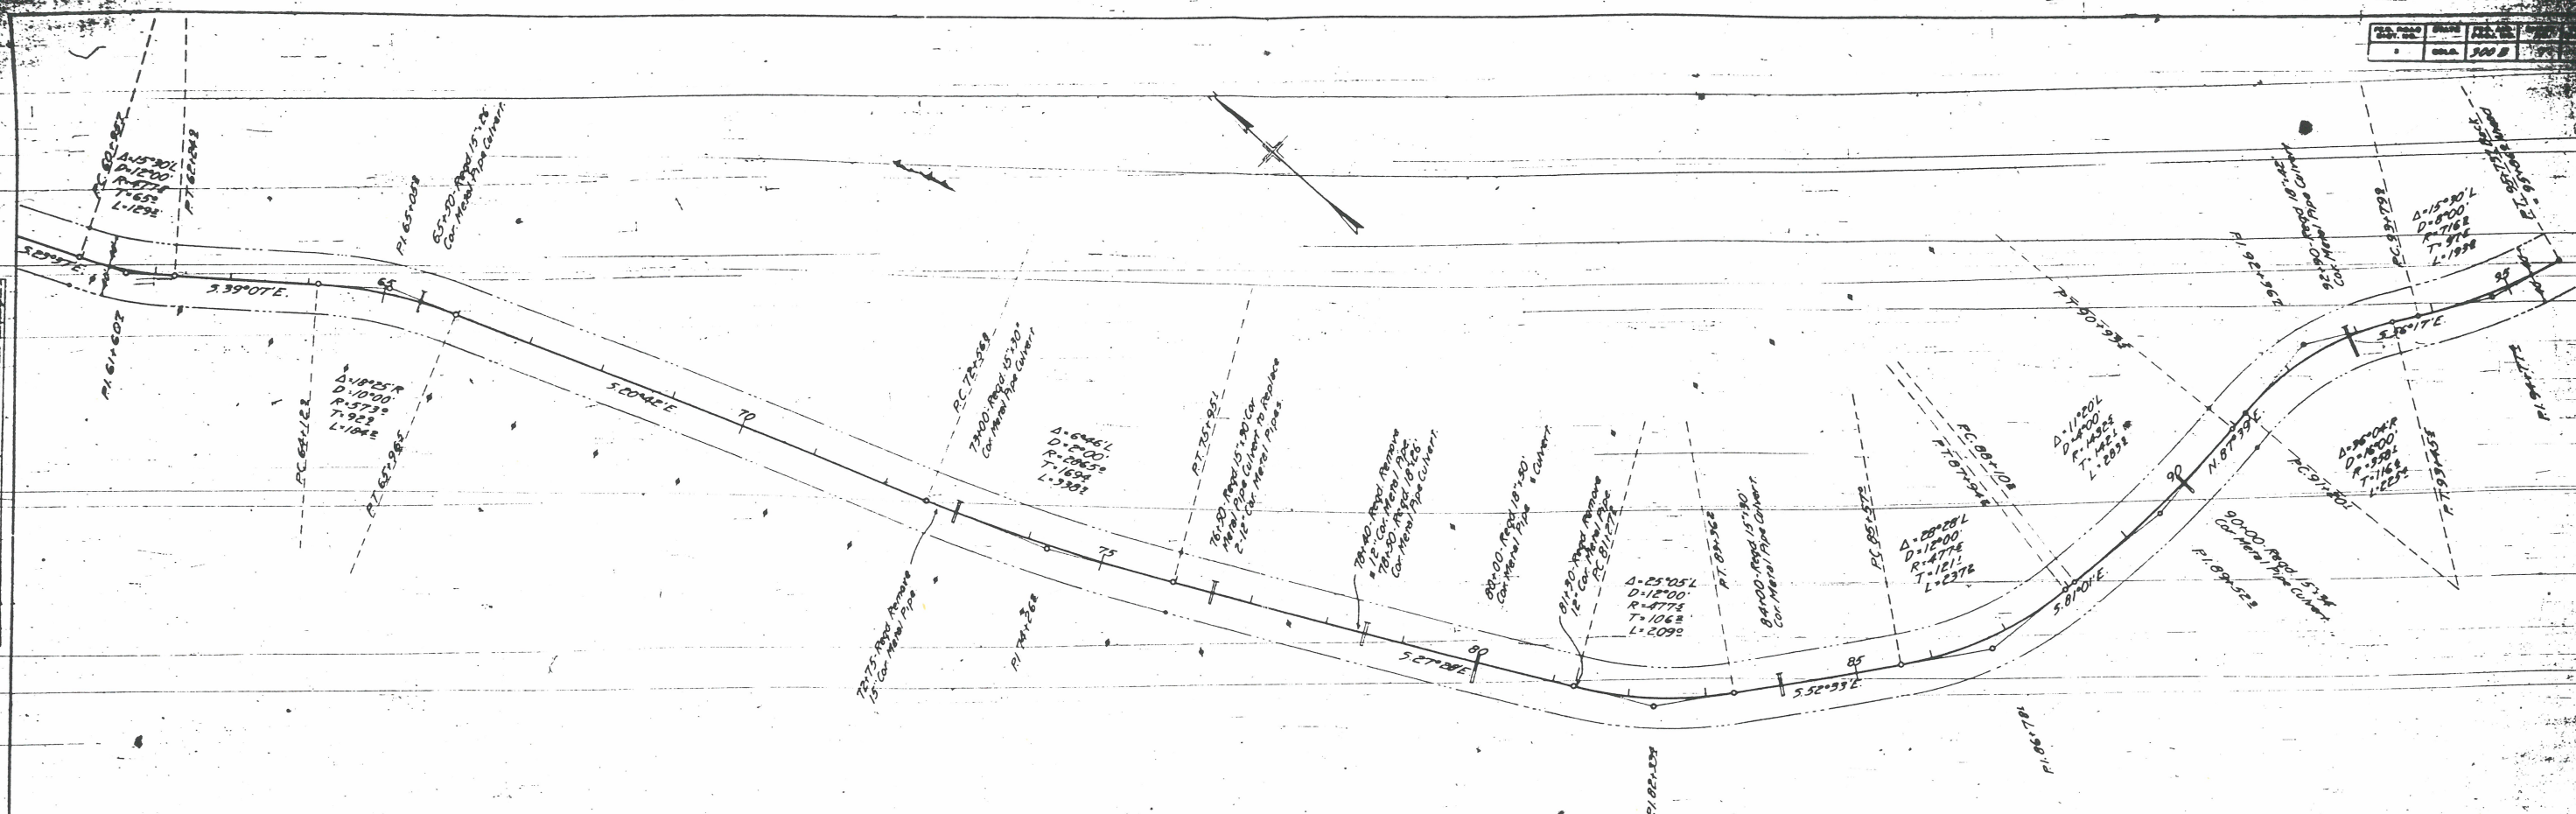

DATE	BY	CHKD	APPD

PLATE FOR PROFILE AND ELEVATIONS
 PLATE FOR PROFILE AND ELEVATIONS

PLAN	SUBMITTED	BY	DATE
NOTE BOOK	PLOTTED		
NO. 2226	ALIGNMENT CHECKED		
	RT. OF WAY CHECKED		

