



COLORADO
Department of
Transportation

DOCUMENT SEPARATOR SHEET

REGION 5 – JUNE 2017 CONVERSION

To be placed at the beginning of each separator sheet.



r500001490

Description:

ROW Plans 24X36

Route # and Mile Points:

US 666

Originating Office:

ROW/Survey

File Name:

PWA 269-E_ROW(.PDF)

Box Location:

24 (TUBE-21)of 38

R.O.W.

Montezuma Co.

PWA 269-E-1&2

JOE G. BUTLER
LOT 10, SEC. 6, T.38N., R.17W., N.M.P.M.

GEORGE H. PALMER
SE $\frac{1}{4}$ SW $\frac{1}{4}$, SEC. 31, T.39N., R.17W., N.M.P.M.

WILLIAM F. SERVIERS
LOT 10, SEC. 31, T.39N., R.17W., N.M.P.M.

WILLIAM F. SERVIERS
LOT 9, SEC. 31, T.39N., R.17W., N.M.P.M.

GLYDE CHERRY
LOT 9, SEC. 6, T.38N., R.17W., N.M.P.M.

SE $\frac{1}{4}$, SEC. 31, T.39N., R.17W., N.M.P.M.

WILLIAM F. SERVIERS
NE $\frac{1}{4}$ SW $\frac{1}{4}$, SEC. 31, T.39N., R.17W., N.M.P.M.

SE $\frac{1}{4}$ NW $\frac{1}{4}$, SEC. 31, T.39N., R.17W., N.M.P.M.

JAMES A. LANCASTER
LOT 8, SEC. 31, T.39N., R.17W., N.M.P.M.

GLARA A. WEINMAN
LOT 2, SEC. 36, T.39N., R.18W., N.M.P.M.


A. WEINMAN
LOT 2, SEC. 25, T.39N., R.18W., N.M.P.M.

MOSER
MILLING CO.
NW $\frac{1}{4}$ NE $\frac{1}{4}$, SEC. 25,
T.39N., R.18W., N.M.P.M.


JAMES A. LANCASTER
LOT 8 SEC. 31, T.39N., R.17W., N.M.P.M.


VACANT TRACT 48,
SEC. 25, T.39N., R.18W., N.M.P.M.


STATE OF COLORADO
HIGHWAY DEPARTMENT
RIGHT OF WAY
MONTEZUMA COUNTY
P.W.A.P. 269-E-1&2
SHEET 5 OF 11 SHEETS
SCALE 1"=200'

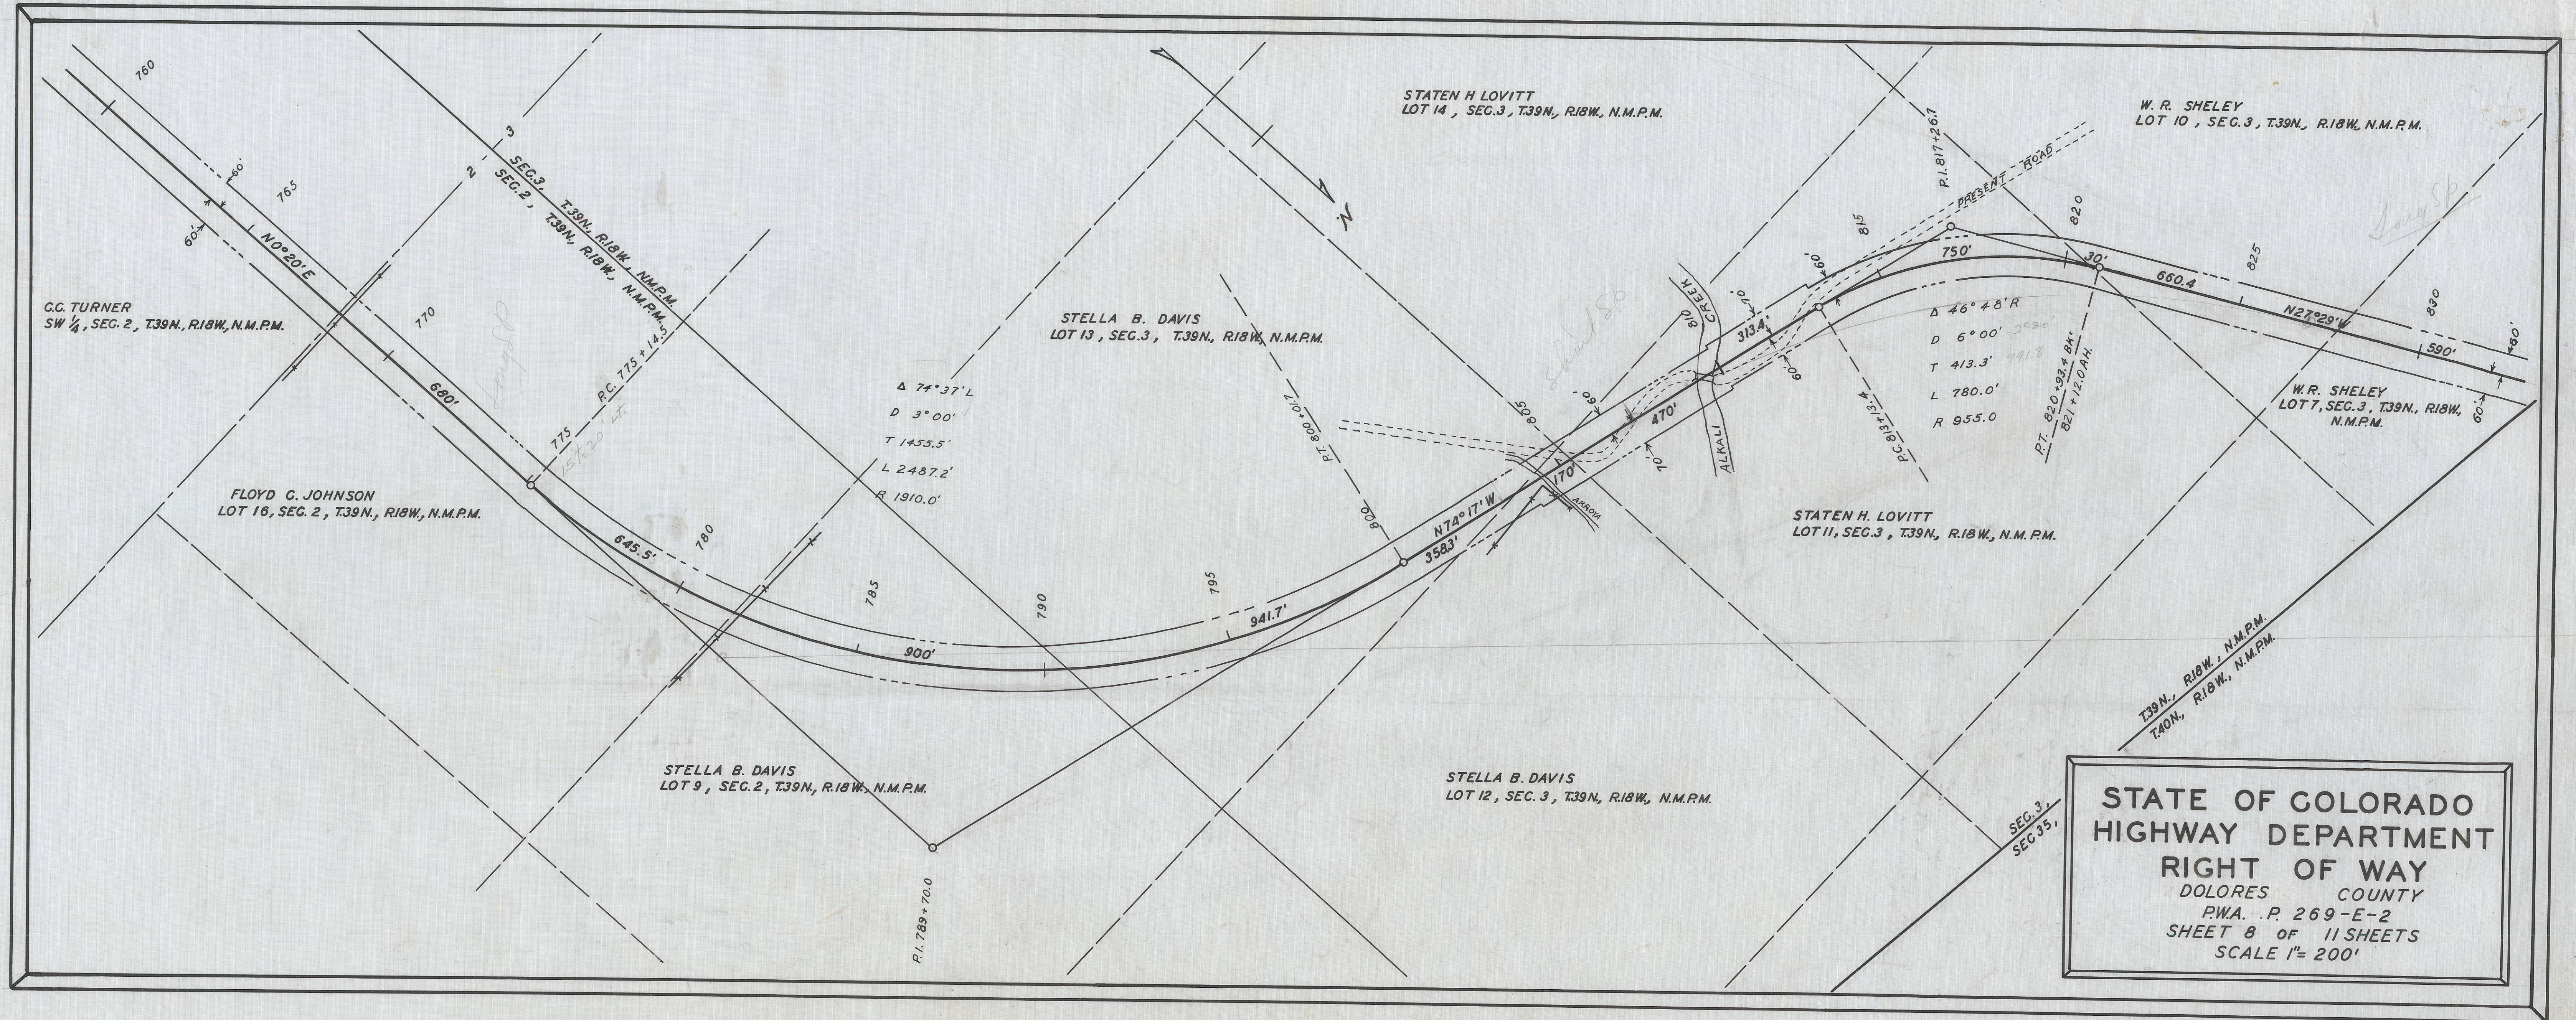



STATE OF COLORADO
HIGHWAY DEPARTMENT
RIGHT OF WAY
DOLORES COUNTY
P.W.A. P. 269-E-2
SHEET 8 OF 11 SHEETS
SCALE 1"= 200'

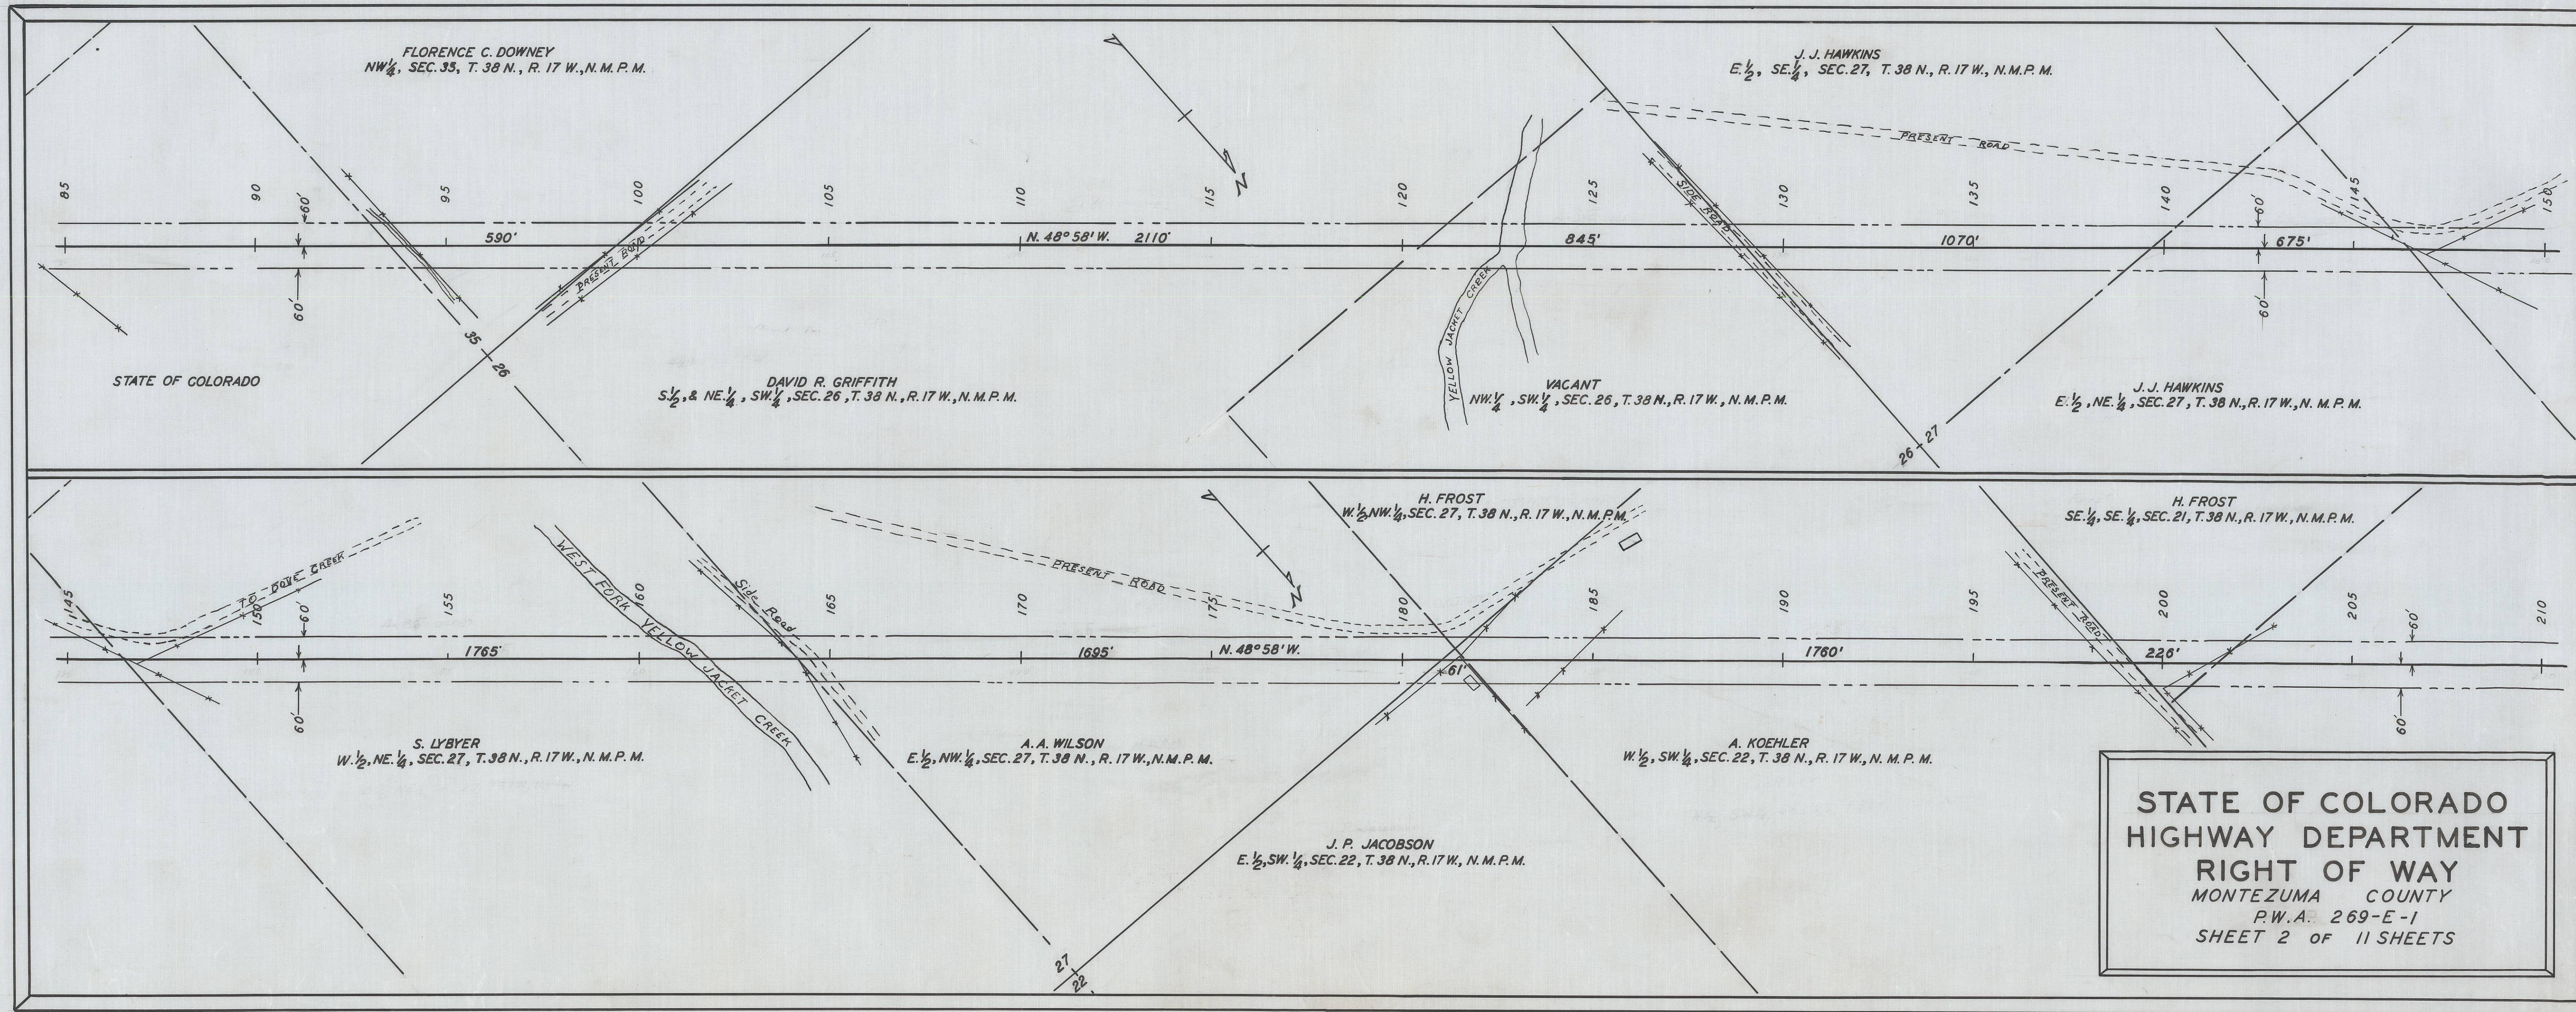

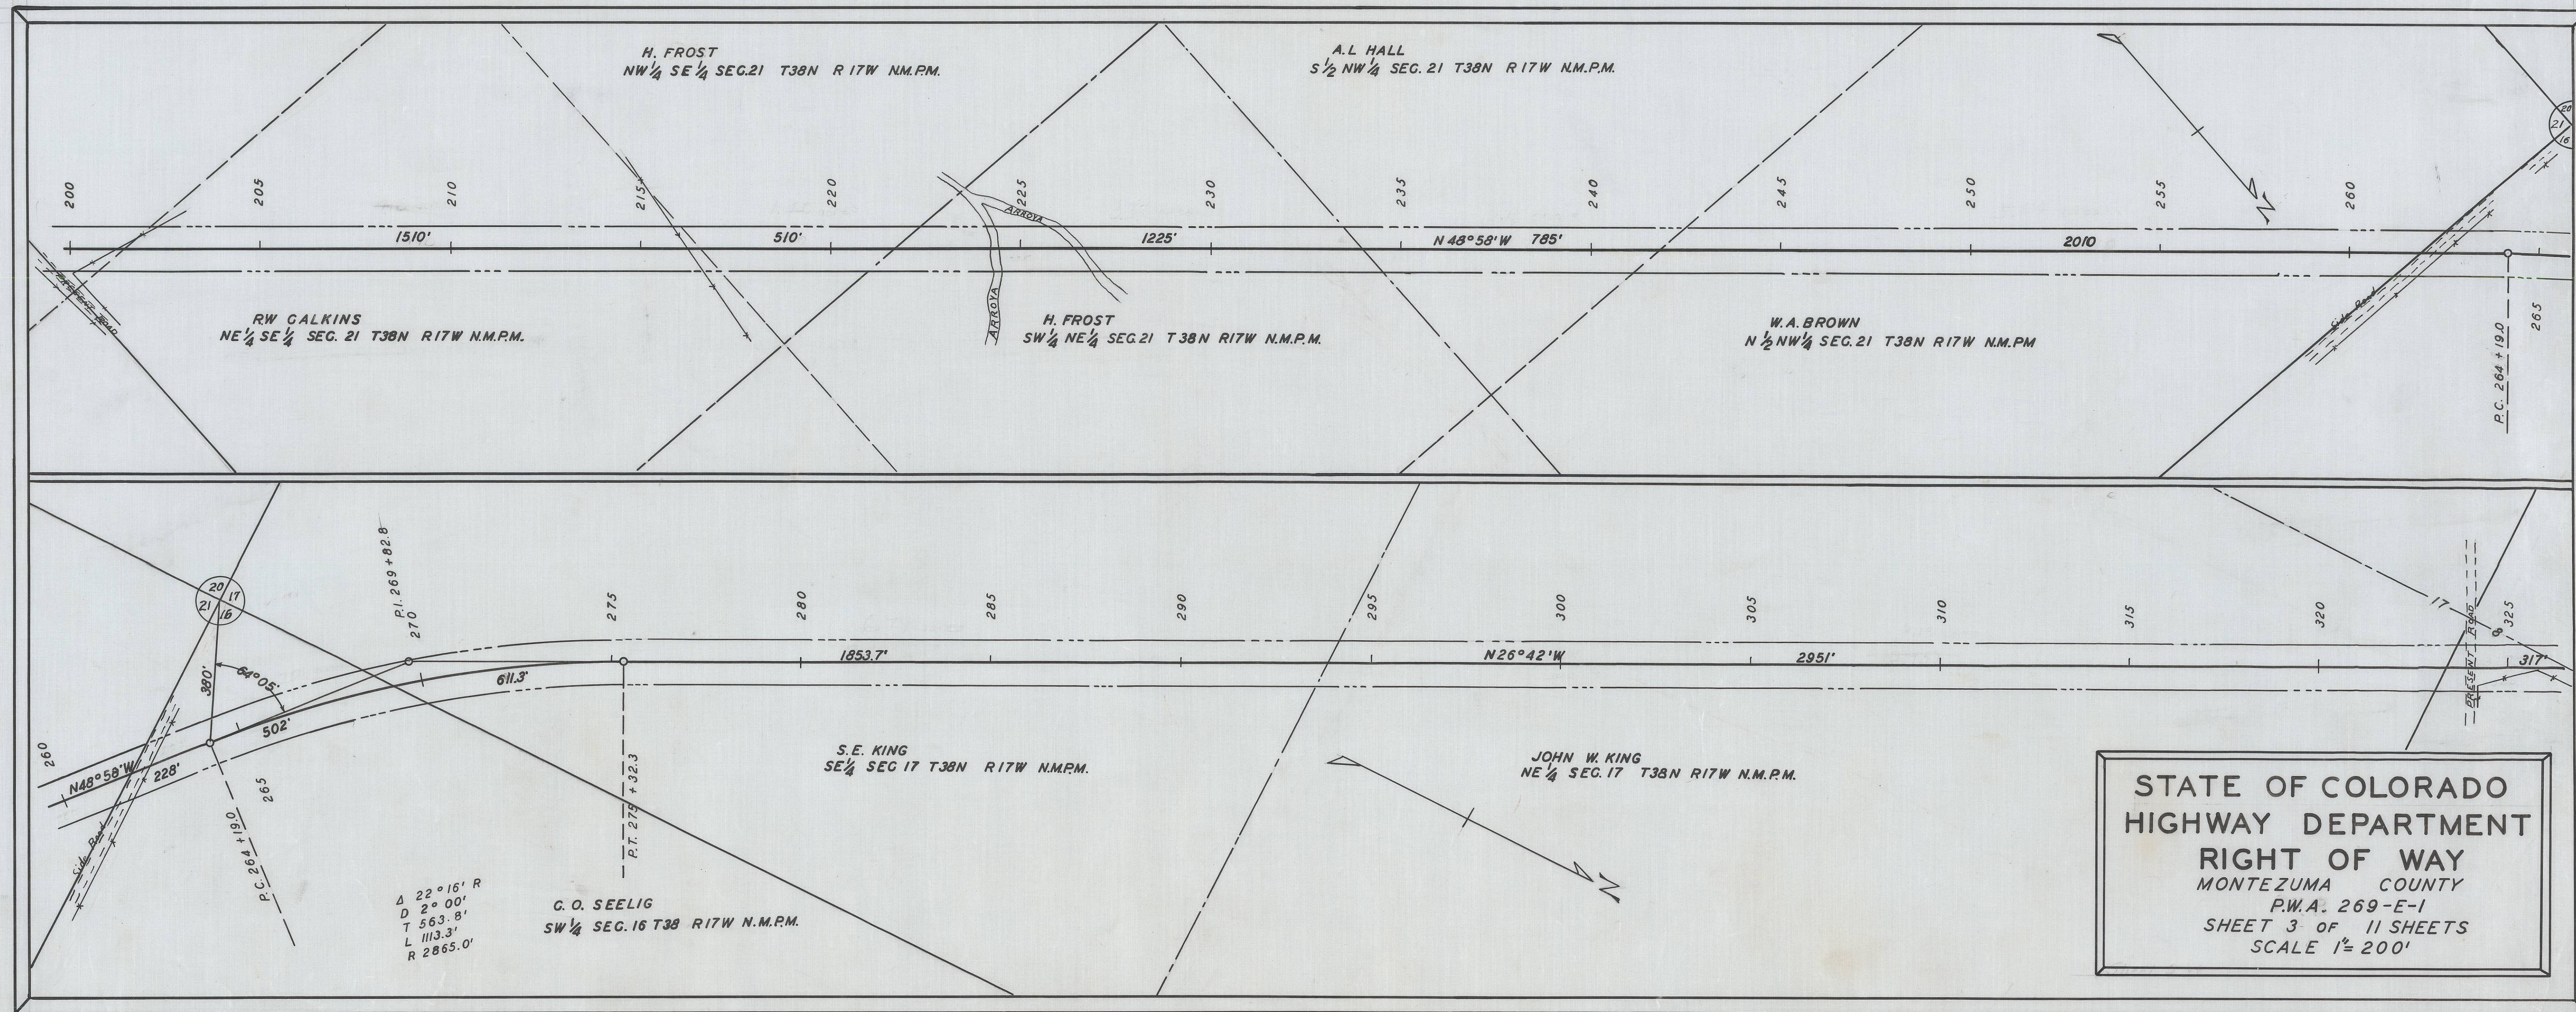

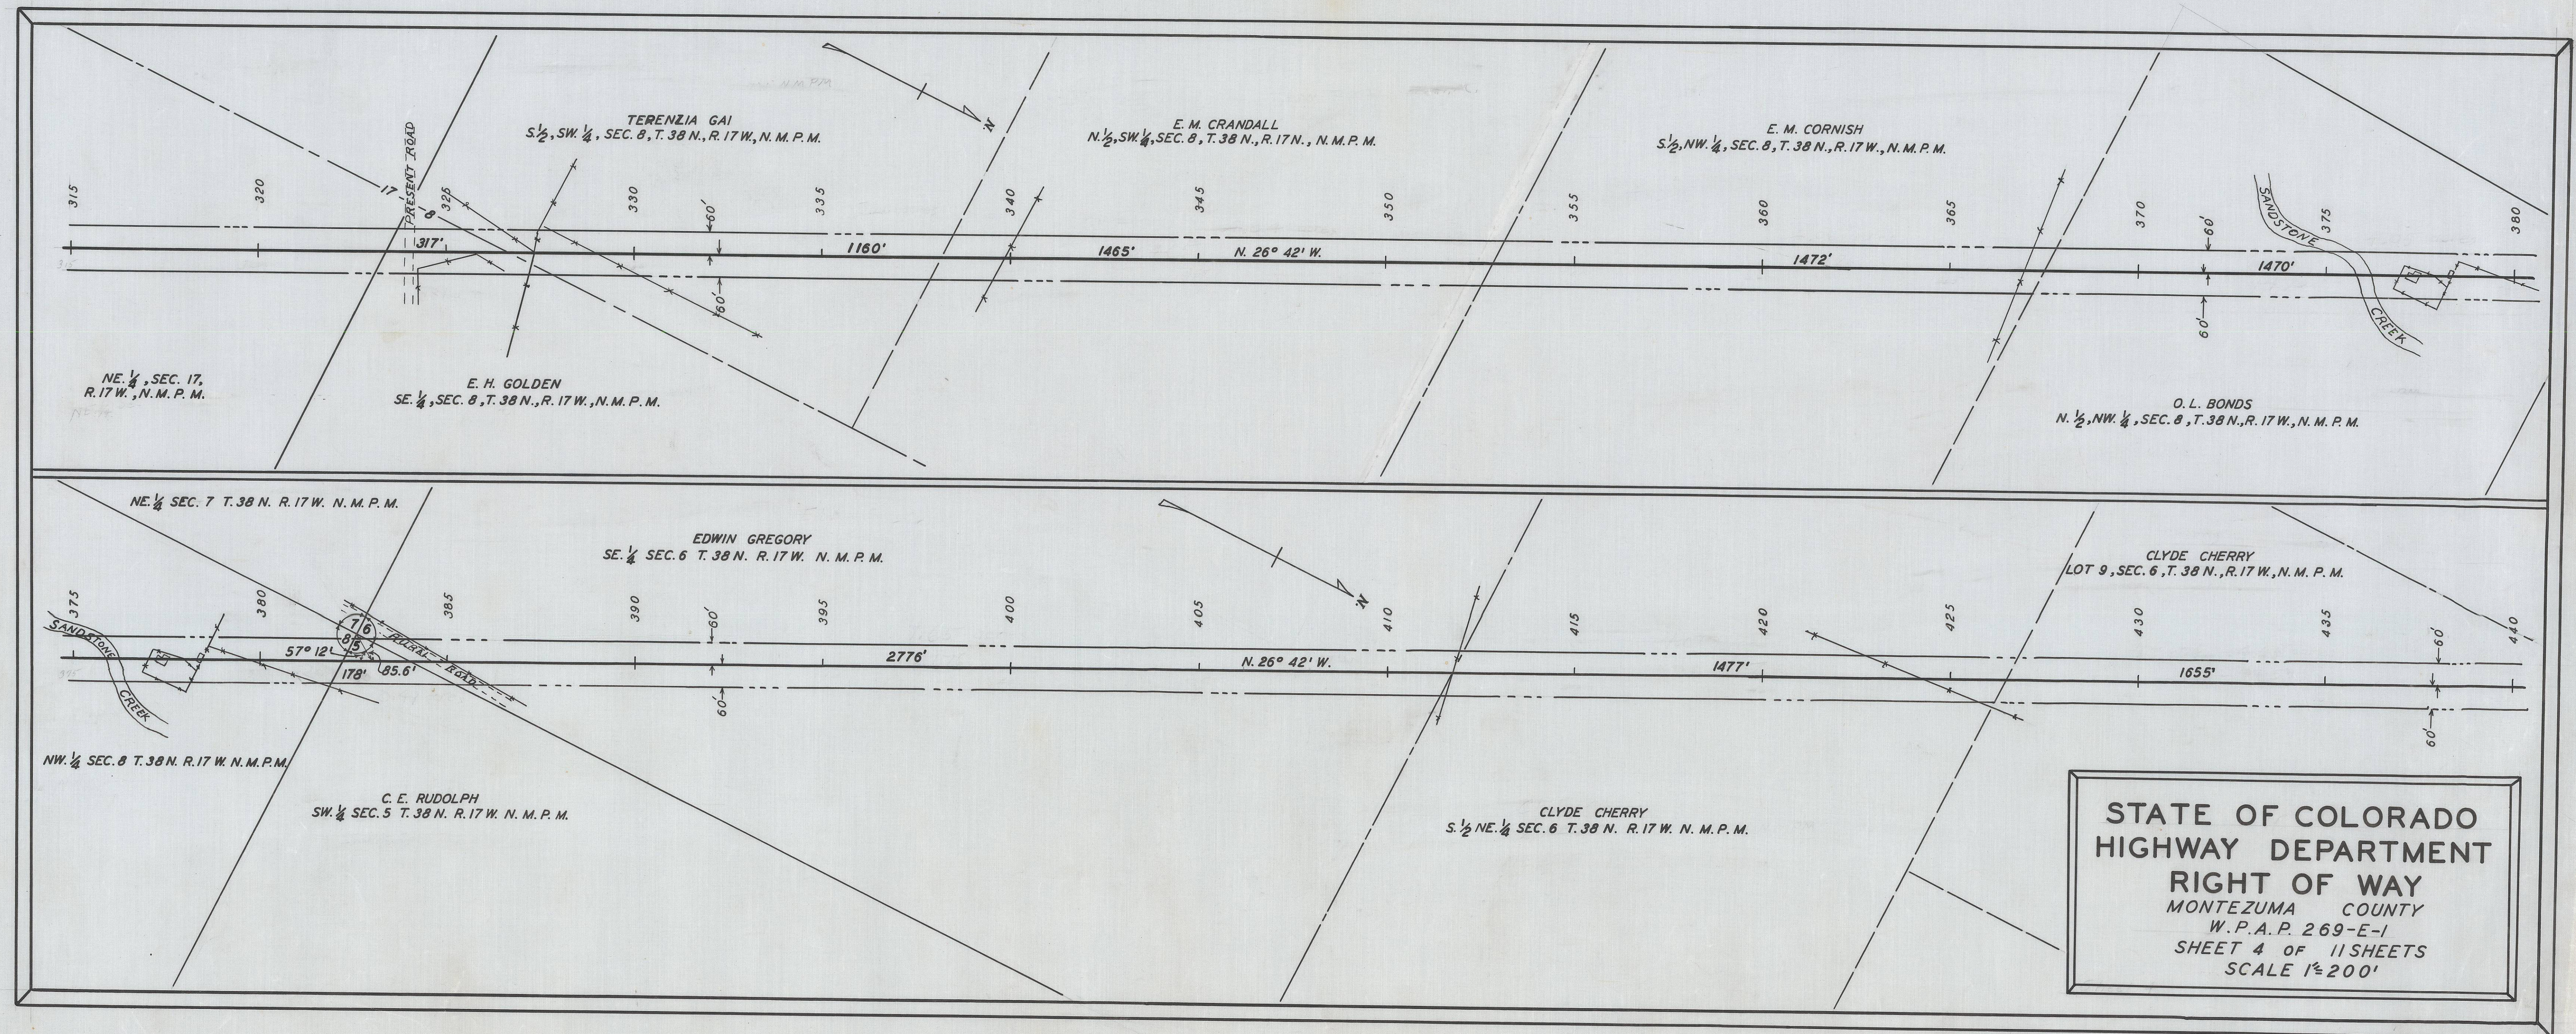

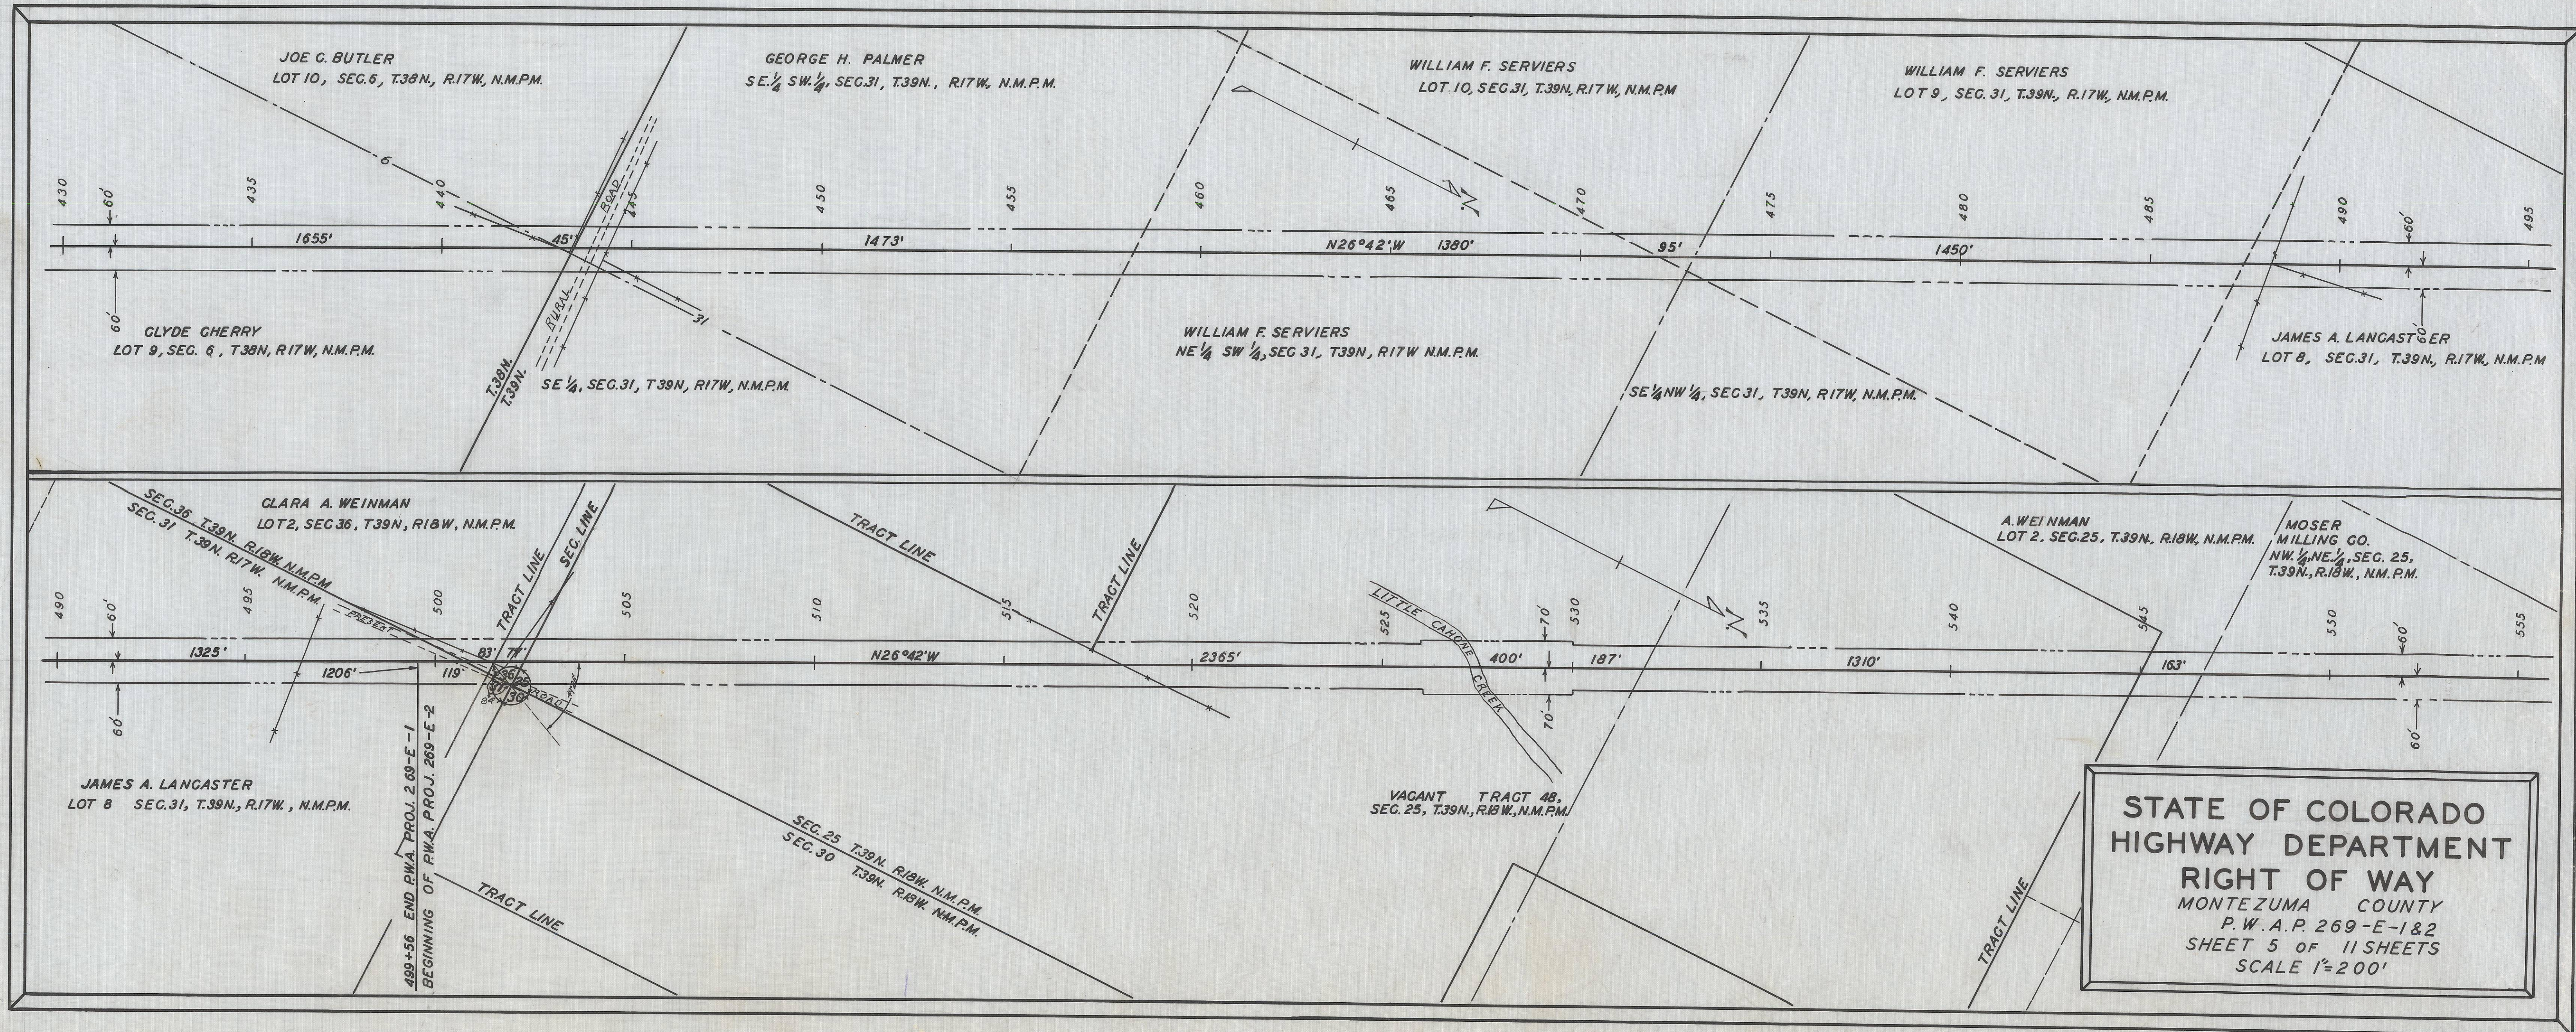

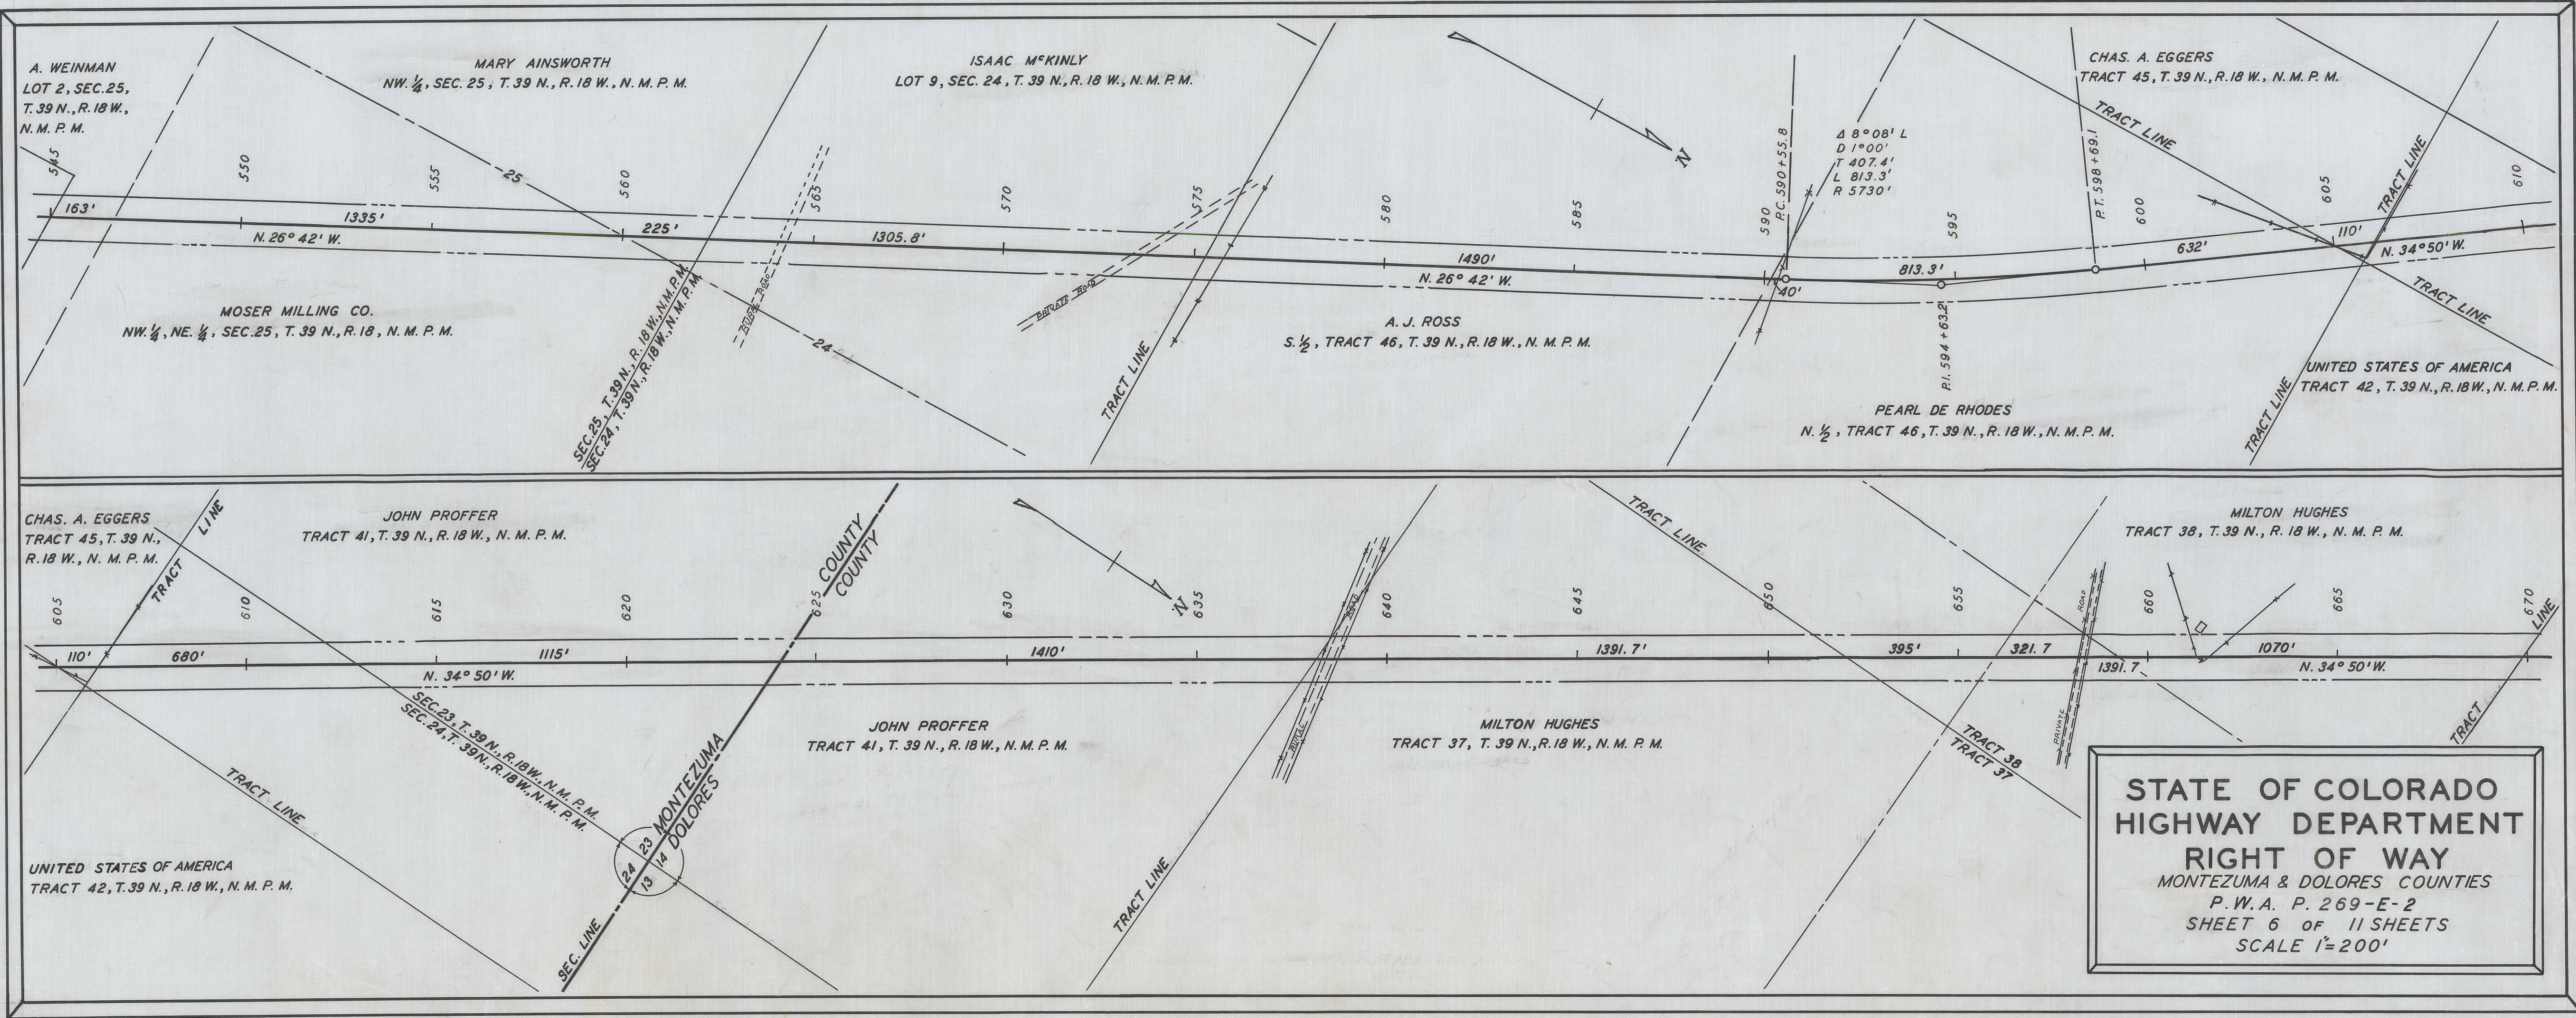

STATE OF COLORADO
HIGHWAY DEPARTMENT
RIGHT OF WAY
MONTEZUMA & DOLORES COUNTIES
P.W.A. P. 269-E-2
SHEET 6 OF 11 SHEETS
SCALE 1"=200'

