



PLAN.	SURVEYED	BY	DATE
NOTE BOOK	ALIGNED	Clyde Walters	Apr. 1929
NO.	RT. OF WAY CHECKED	"	May 1929

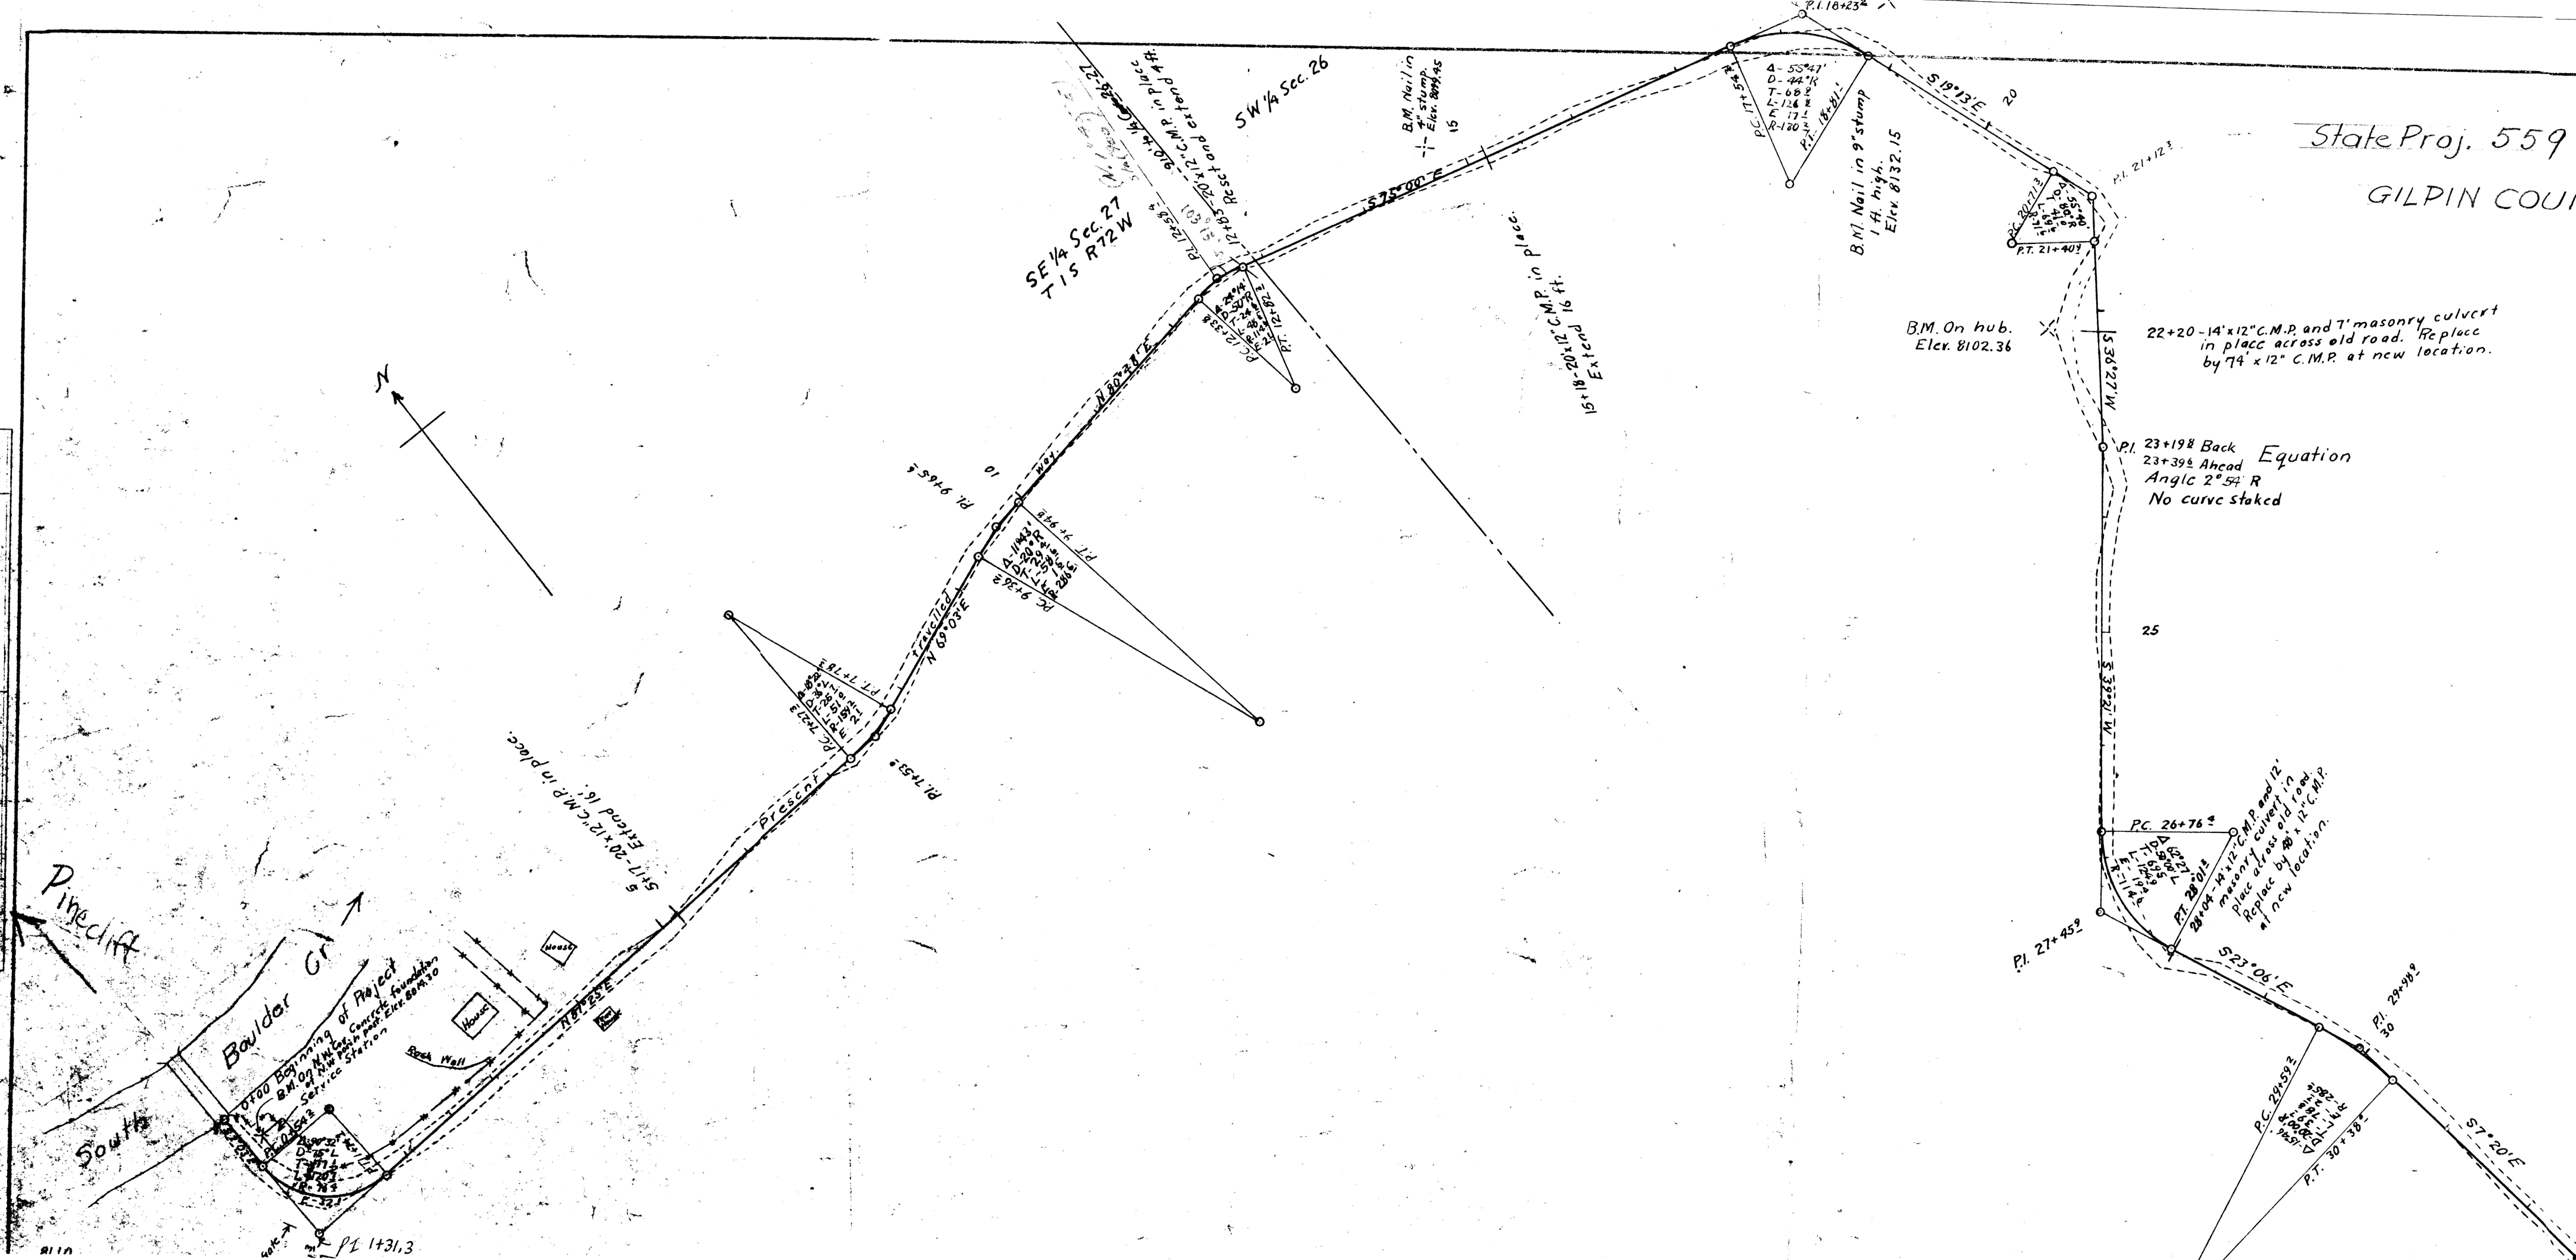

State Project 559-192

Plan & Profile Sheet No. 1

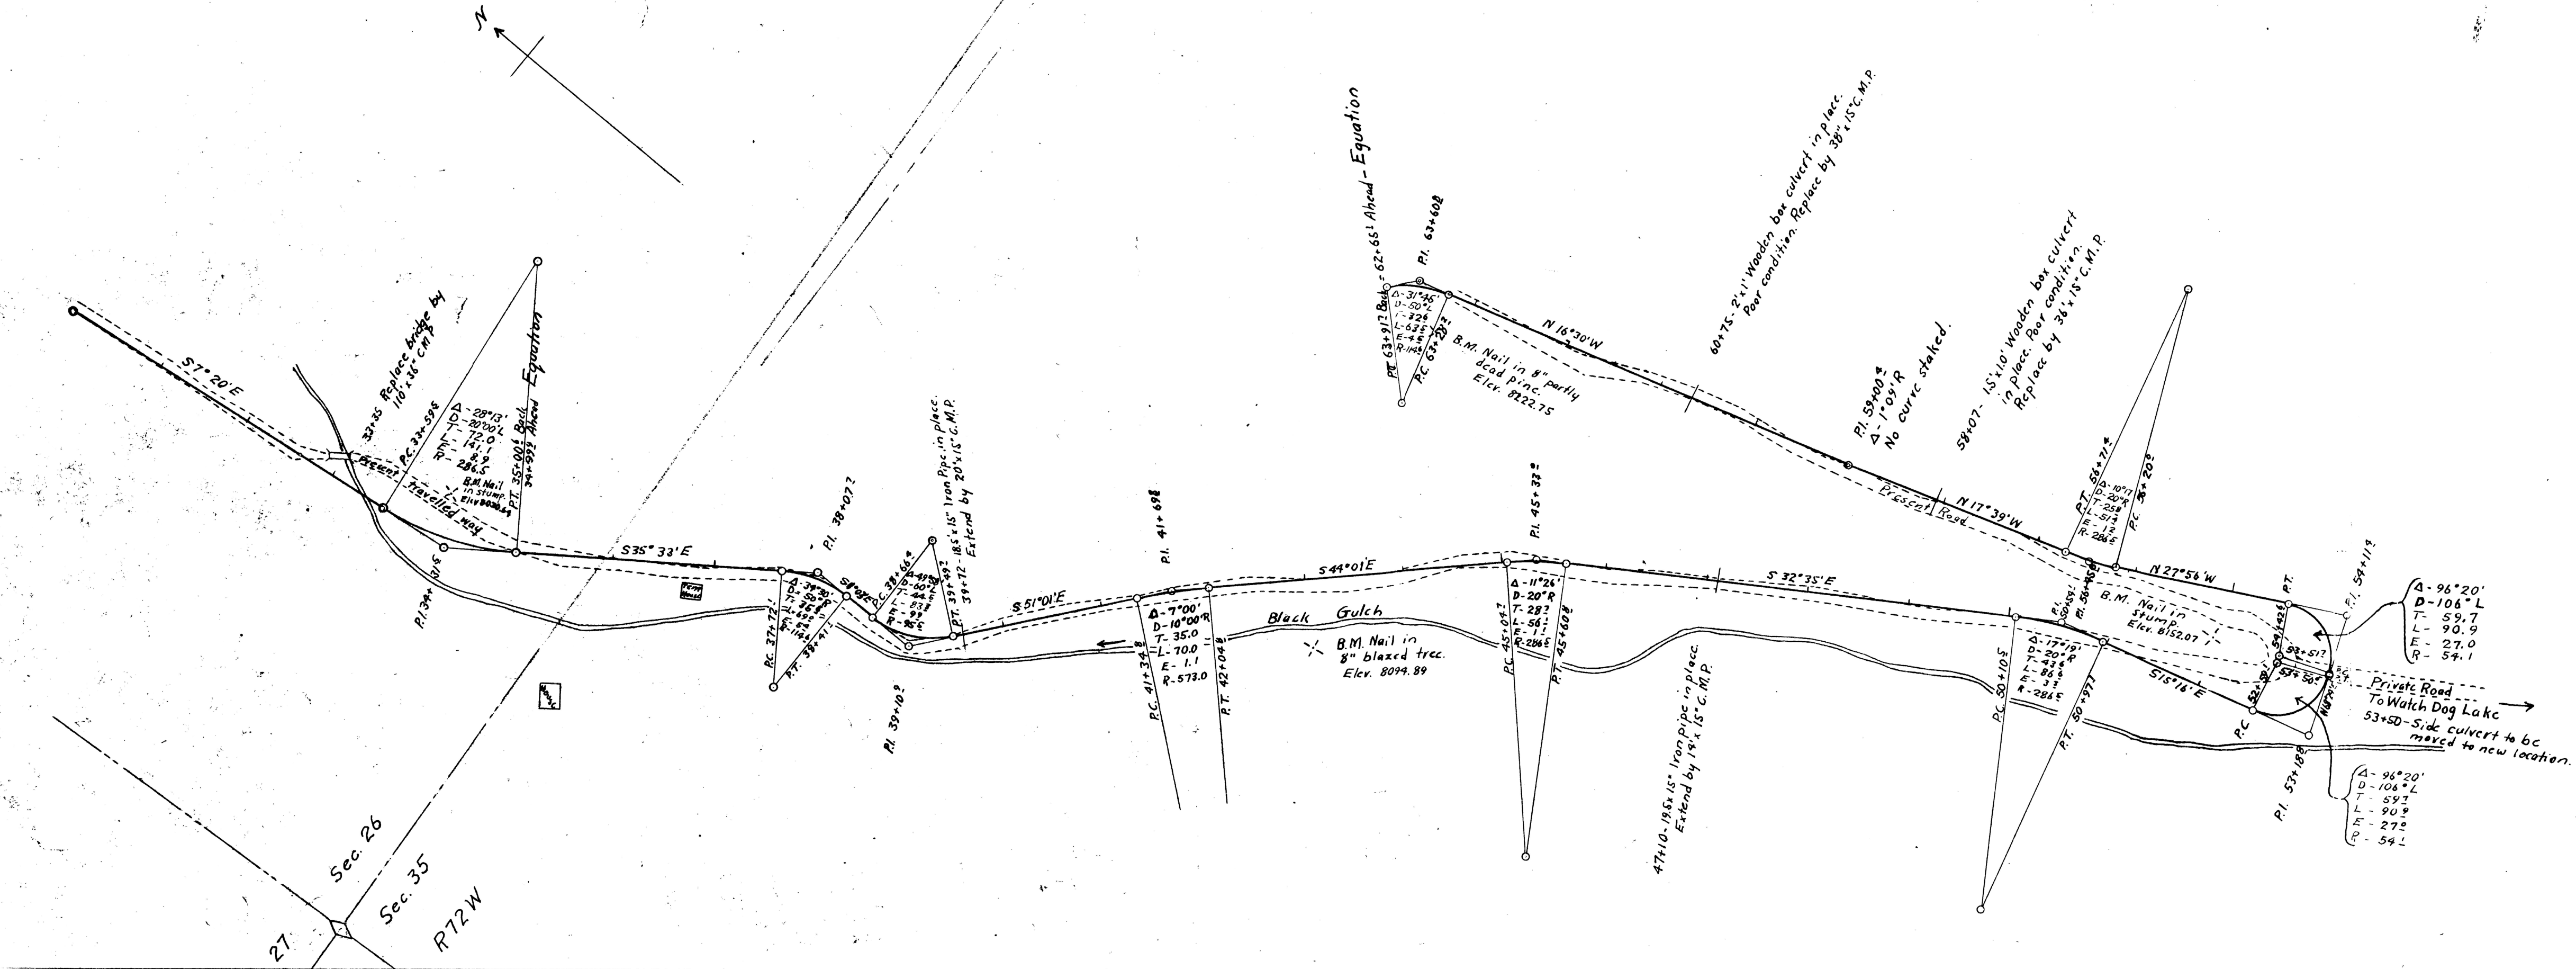

PLAN	SURVEYED	BY	DATE
NOTE BOOK	PLOTTED	<i>Gladys Walters</i>	<i>May 1928</i>
	ALIGNMENT CHECKED		<i>June 1928</i>
	RT. OF WAY CHECKED		<i>" 1929</i>
NO.			

PLAN	SURVEYED	BY	DATE
NOTE BOOK	PLOTTED	<i>Clyde Walters</i>	<i>May 1936</i>
NO	ALIGNMENT CHECKED	"	" 1938
	RT. OF WAY CHECKED	"	" 1938

