



FED. ROAD DIST. NO.	STATE	FED. AID PROJ. NO.	SHEET NO.	TOTAL SHEETS
3	COLD		1	2

E 1/2 Sec 36
Twp 5 1/2 S. R 44 W

N.W. 1/4 Sec 6
Twp 6 S. R 43 W.


PLAN	SURVEYED	DATE
	NOTE BOOK	BY
	ALIGNMENT CHECKED	
	RT. OF WAY CHECKED	

PROFILE	SURVEYED	DATE
	NOTE BOOK	BY
	GRADES CHECKED	
	STRUCTURE NOTATIONS CHECKED	

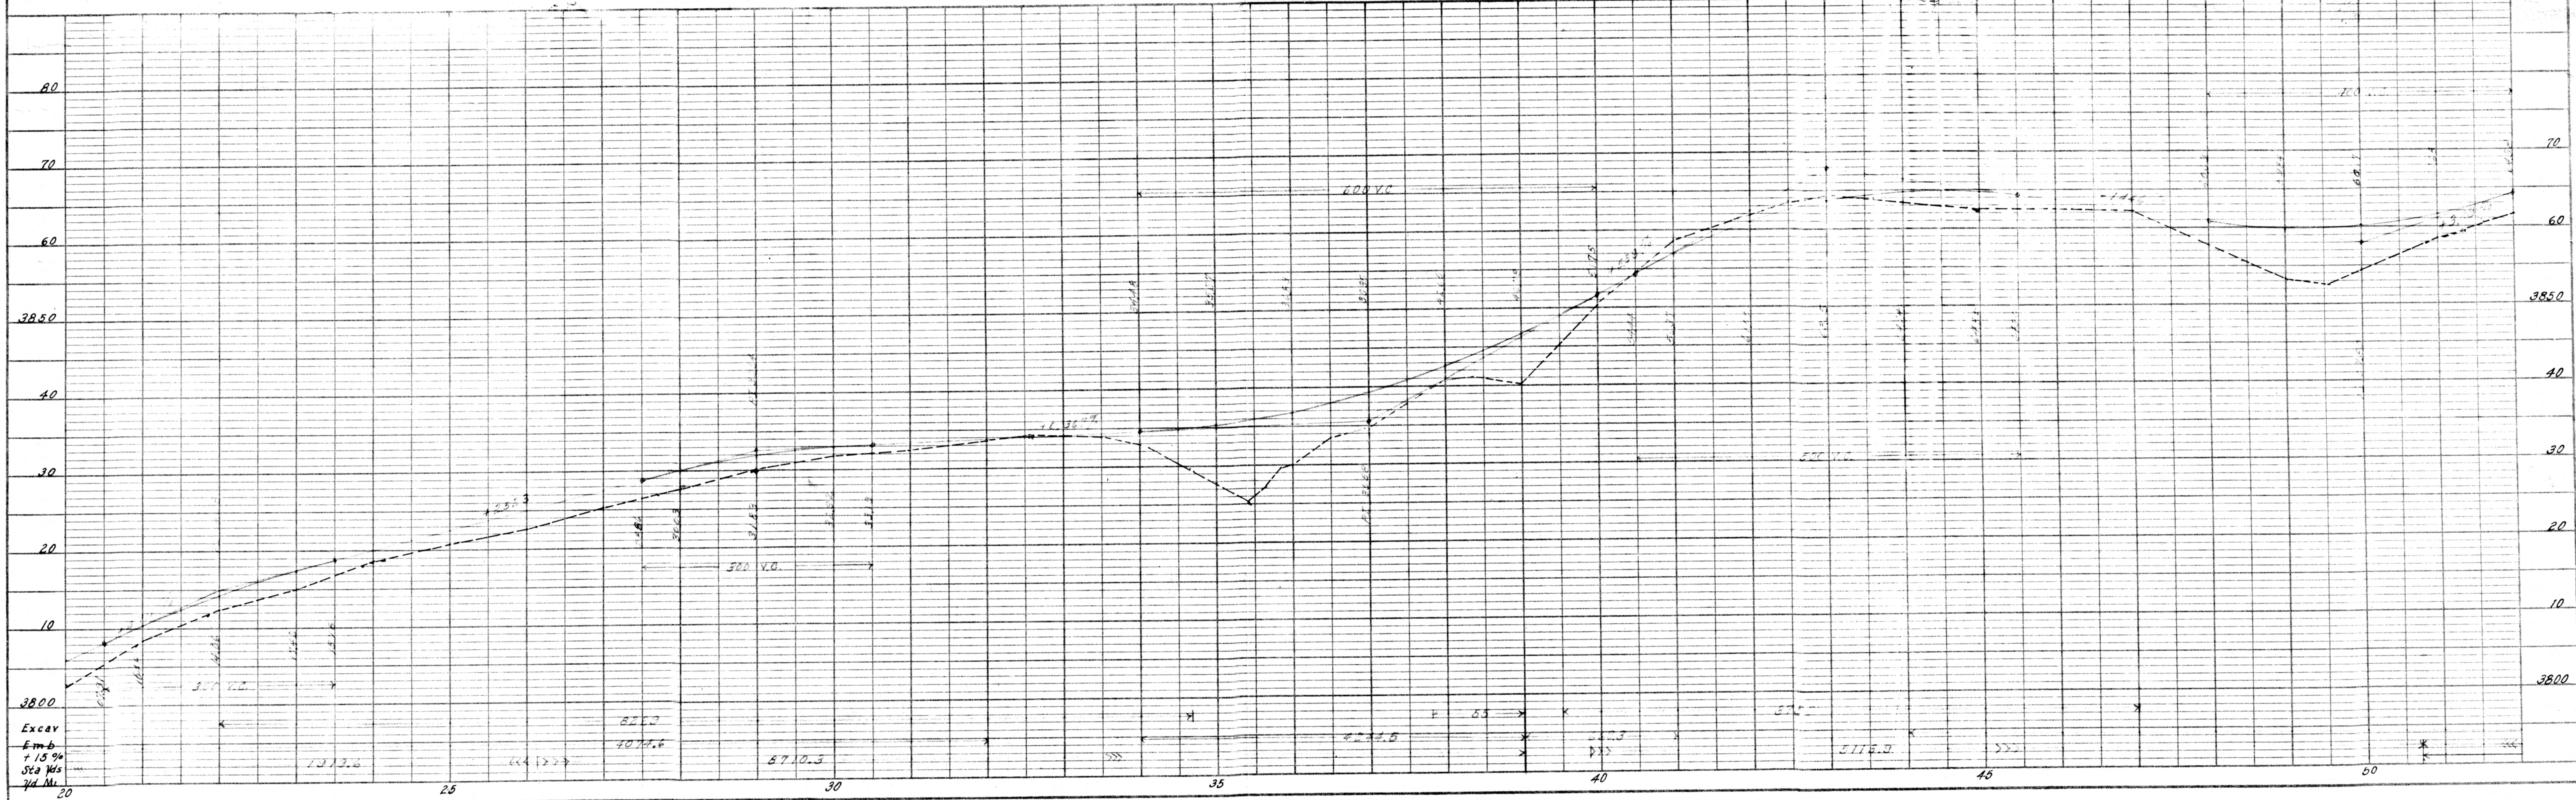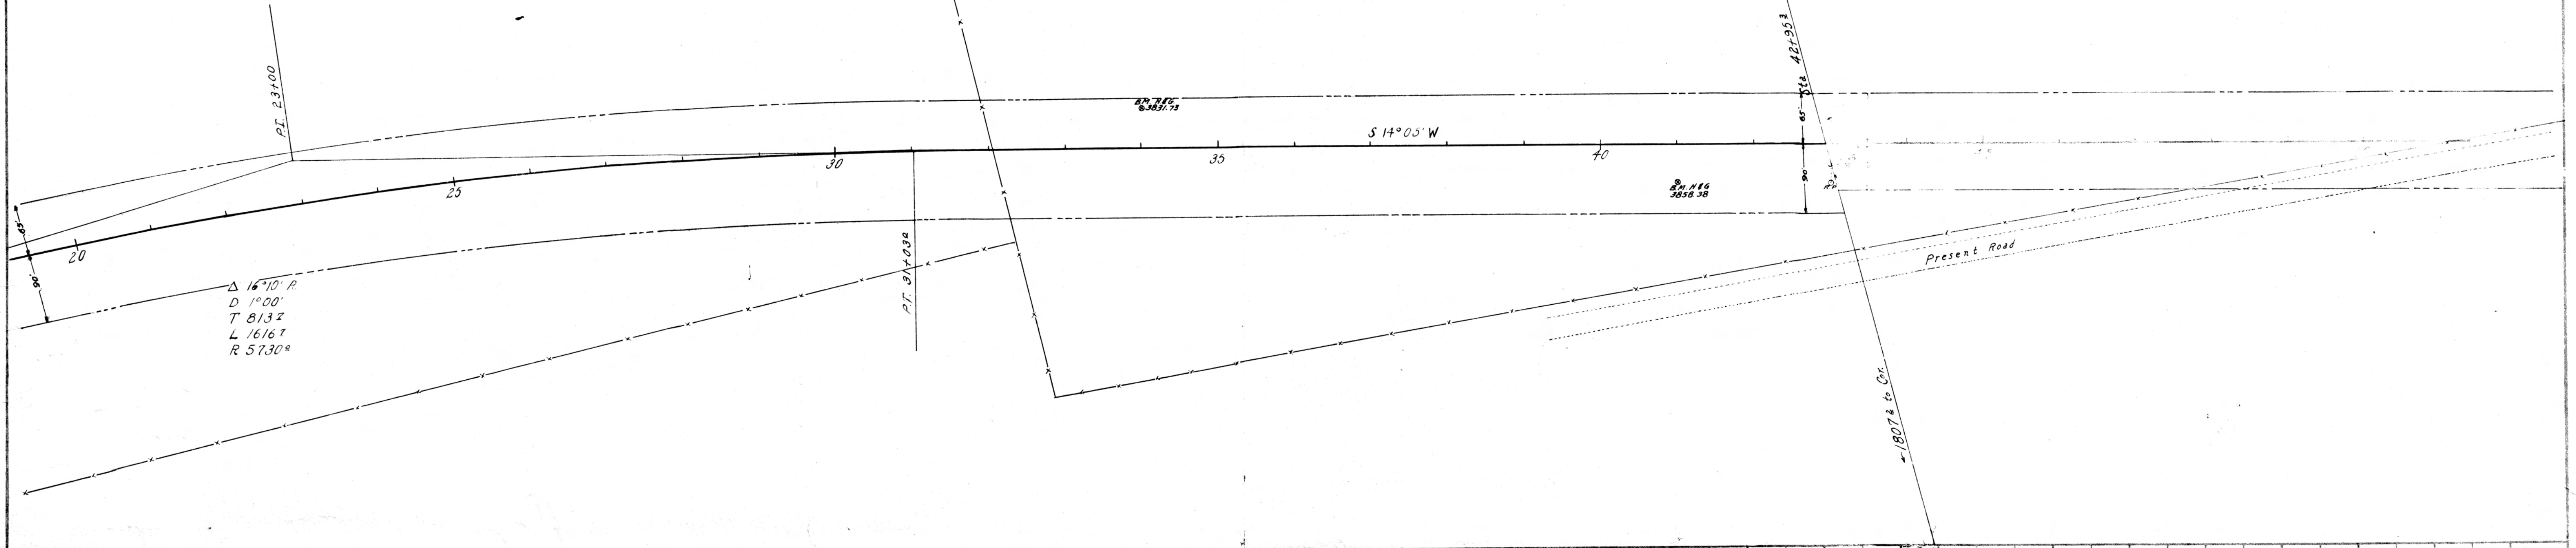

FED. ROAD DIST. NO.	STATE	SECTION NO.	SHEET NO.	TOTAL SHEETS
3	COLORADO	134	2	2

Lava Creek
3.02%

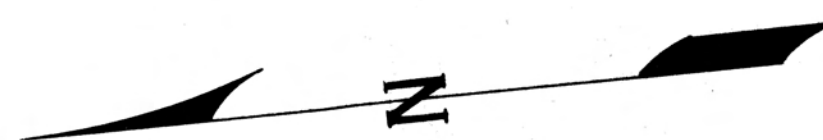

N.W. 1/4 Sec 6
Twp 6 S. R 43 W

S.W. 1/4 Sec 6
Twp 6 S. R 43 W

Δ 8°08' L
D 1°00'
T 4074
L 8133
R 5730

Present Road

Sta 62+00
Req 18" x 48" C.M.P. Cross Drain

PLAN	SURVEYED	DATE
	BY	
	NOTE BOOK	
	NO.	

PROFILE	SURVEYED	DATE
	BY	
	NOTE BOOK	
	NO.	


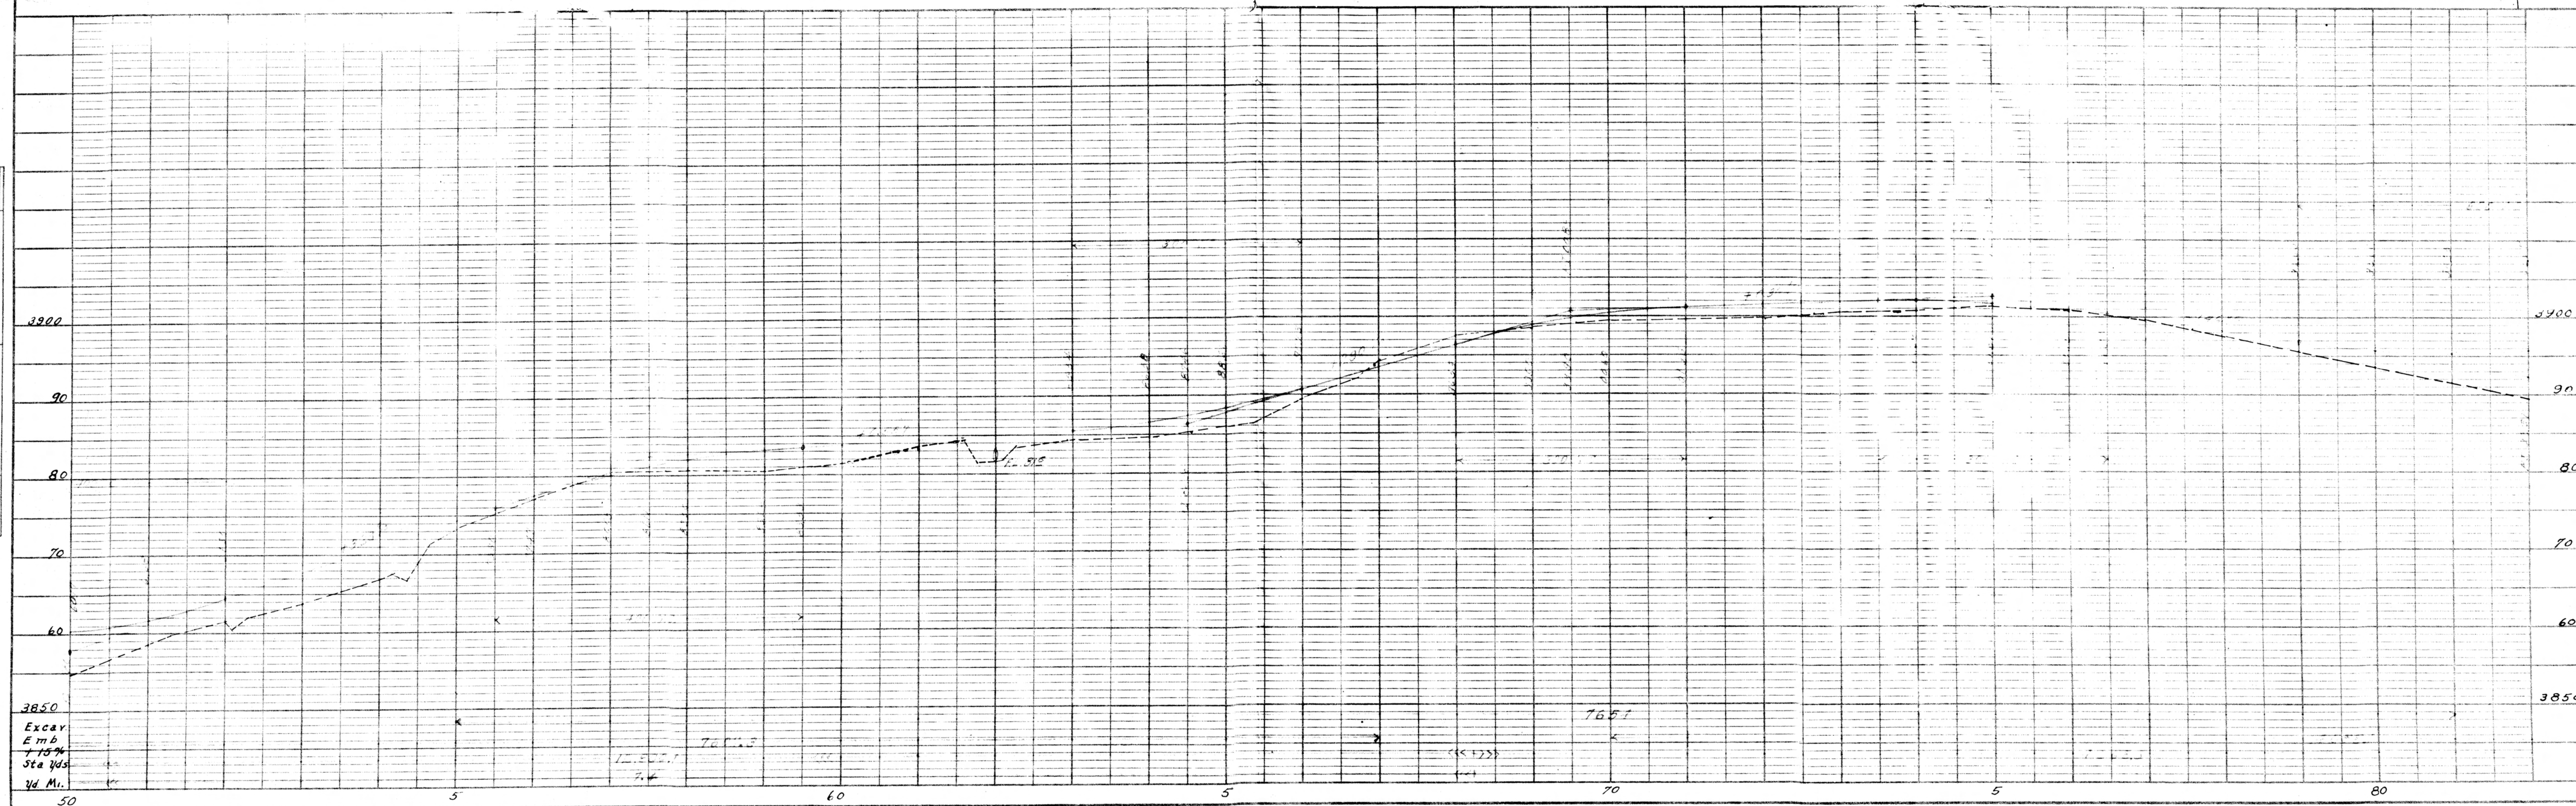


PLATE 1-PLAN-PROFILE O. P. R. & E. STANDARD

FED. ROAD DIST. NO.	STATE	SECTION NO.	SHEET NO.	TOTAL SHEETS
3	IND.	100	7	20

PLAN	SURVEYED	DATE
	BY	
NOTE BOOK NO.	PLOTTED	
	ALIGNMENT CHECKED	
	RT. OF WAY CHECKED	

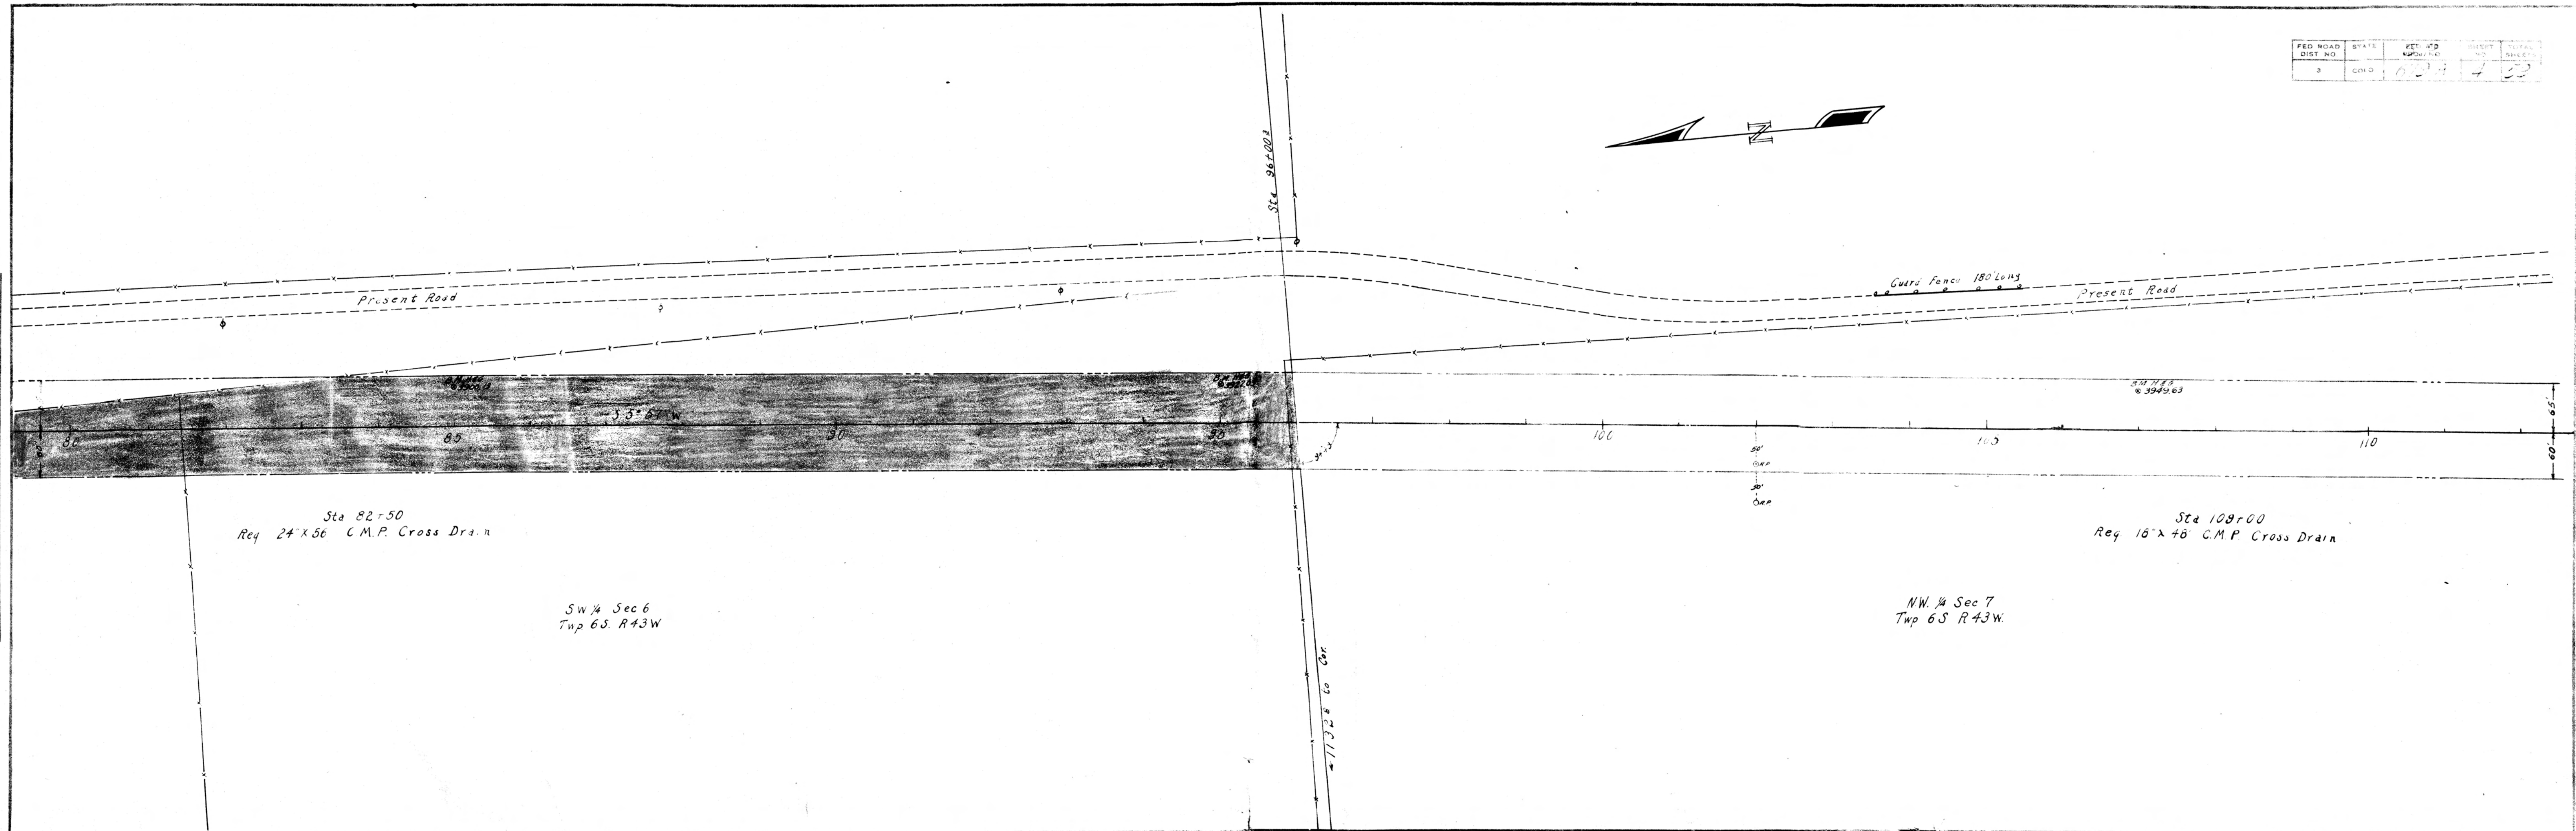

PROFILE	SURVEYED	DATE
	BY	
NOTE BOOK NO.	PLOTTED	
	STRUCTURE NOTATIONS CH. NO.	



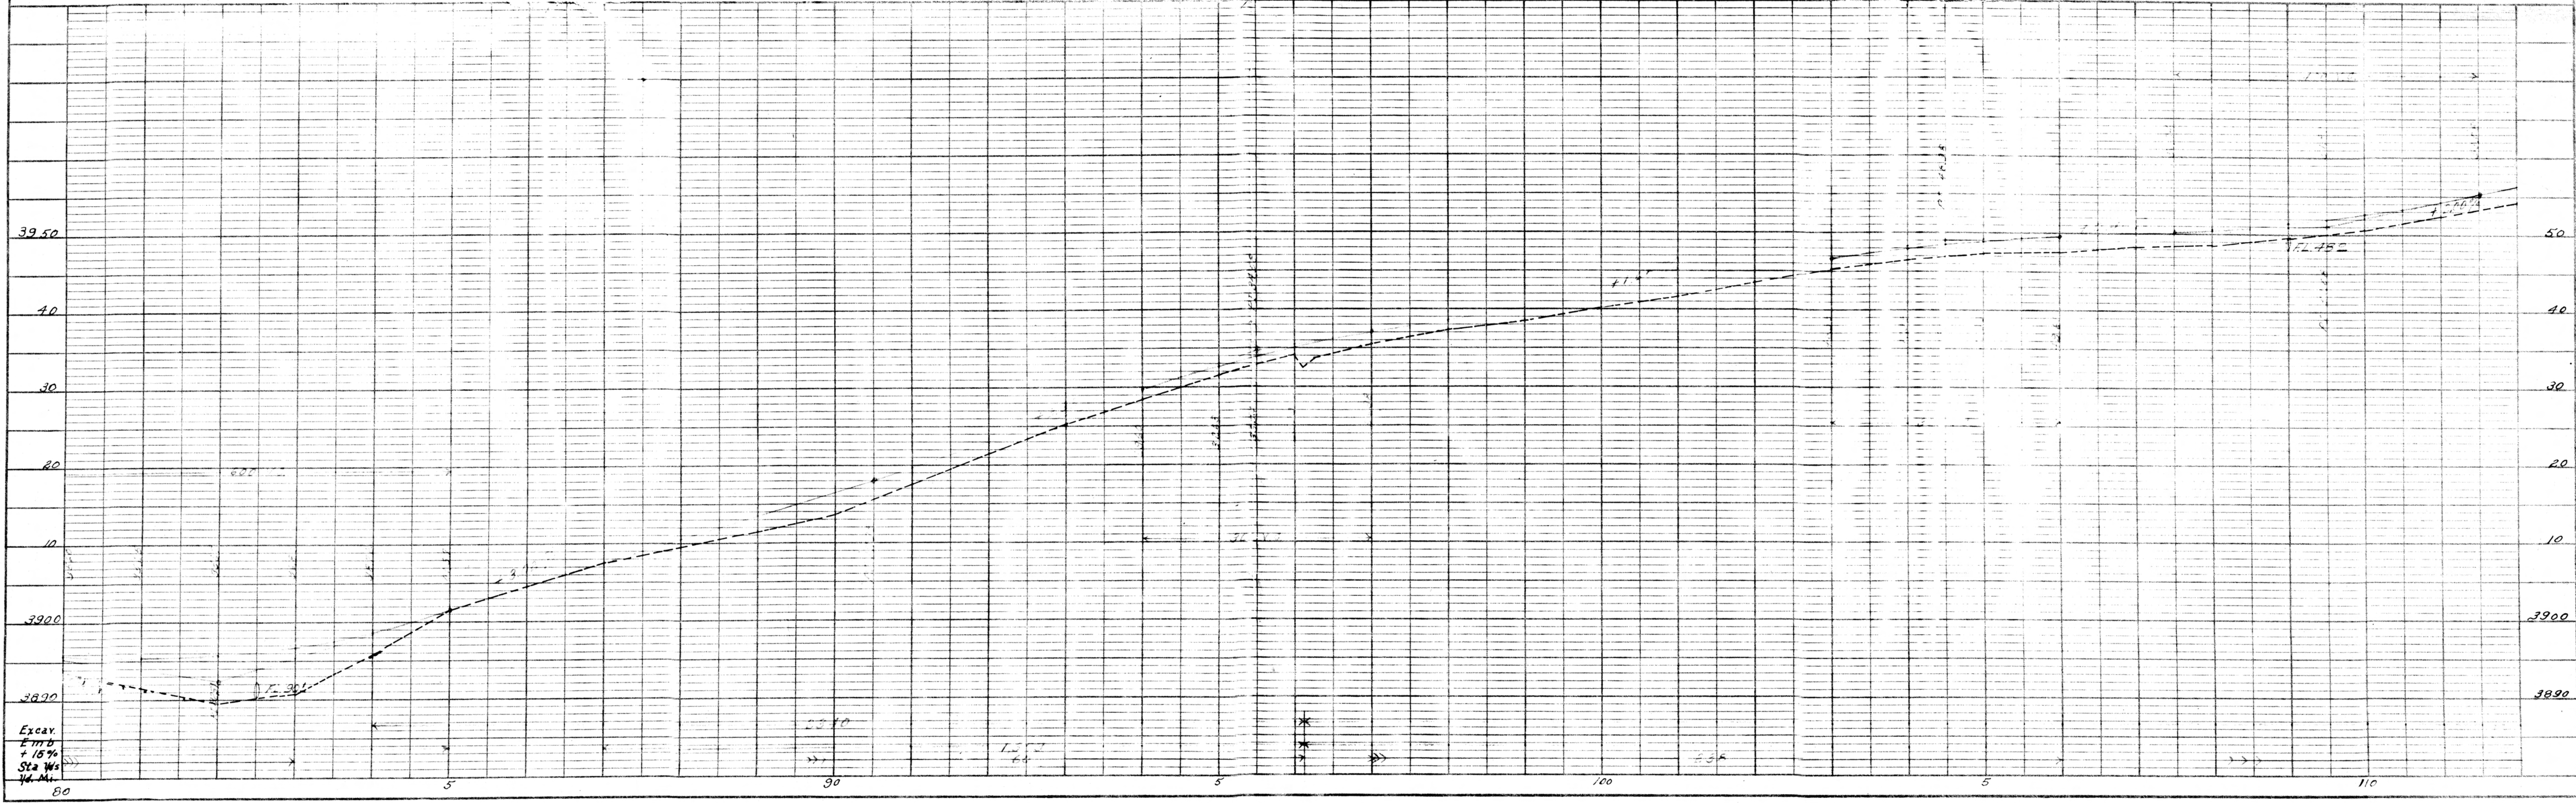


PLATE 1 - PLAN-PROFILE O.P.R. & E. STANDARD

FED. ROAD DIST. NO.	STATE	FED. AID PROJ. NO.	SHEET NO.	TOTAL SHEETS
3	COLO.	034	5	59

PLAN	SURVEYED	BY	DATE
	PLOTTED		
	NOTE BOOK ALIGNMENT CHECKED		
	NO. OF WAYS CHECKED		

PROFILE	SURVEYED	BY	DATE
	PLOTTED		
	NOTE BOOK GRADES CHECKED		
	STRUCTURE NOTATIONS CHKD		

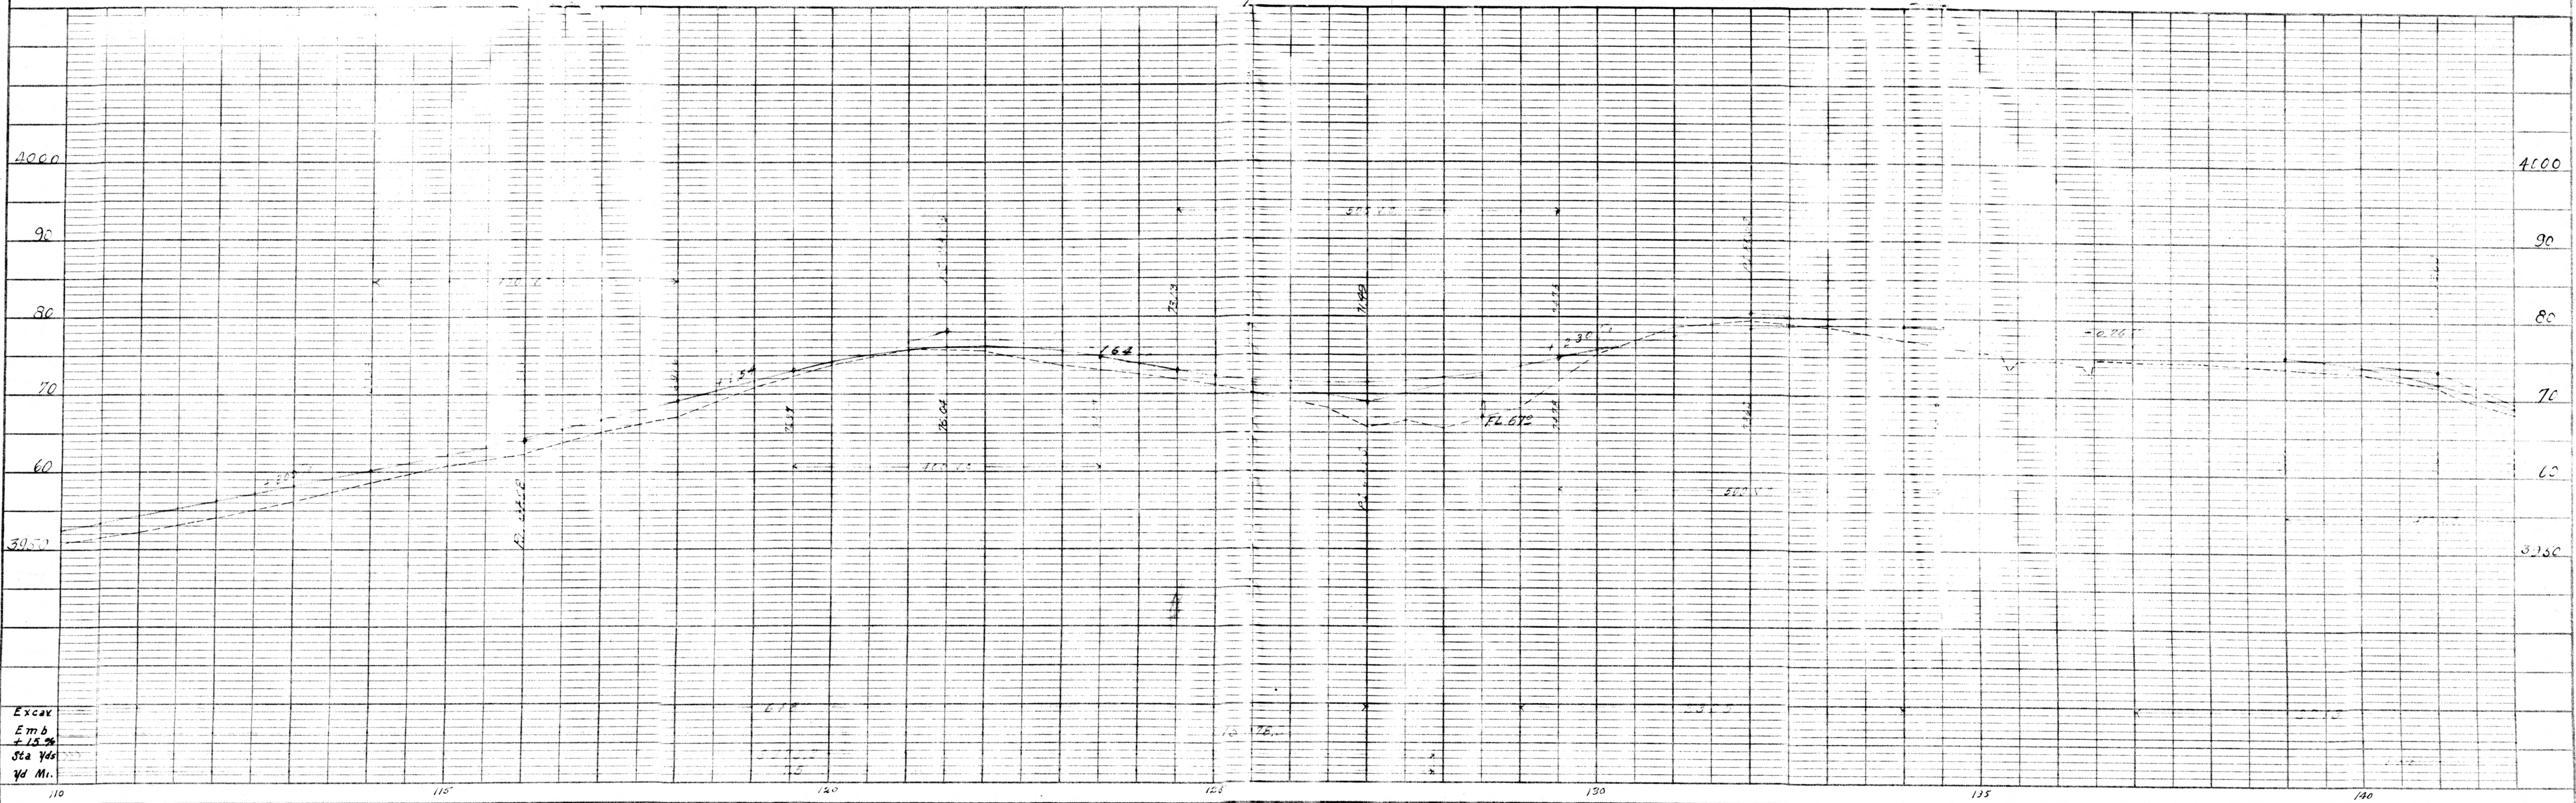
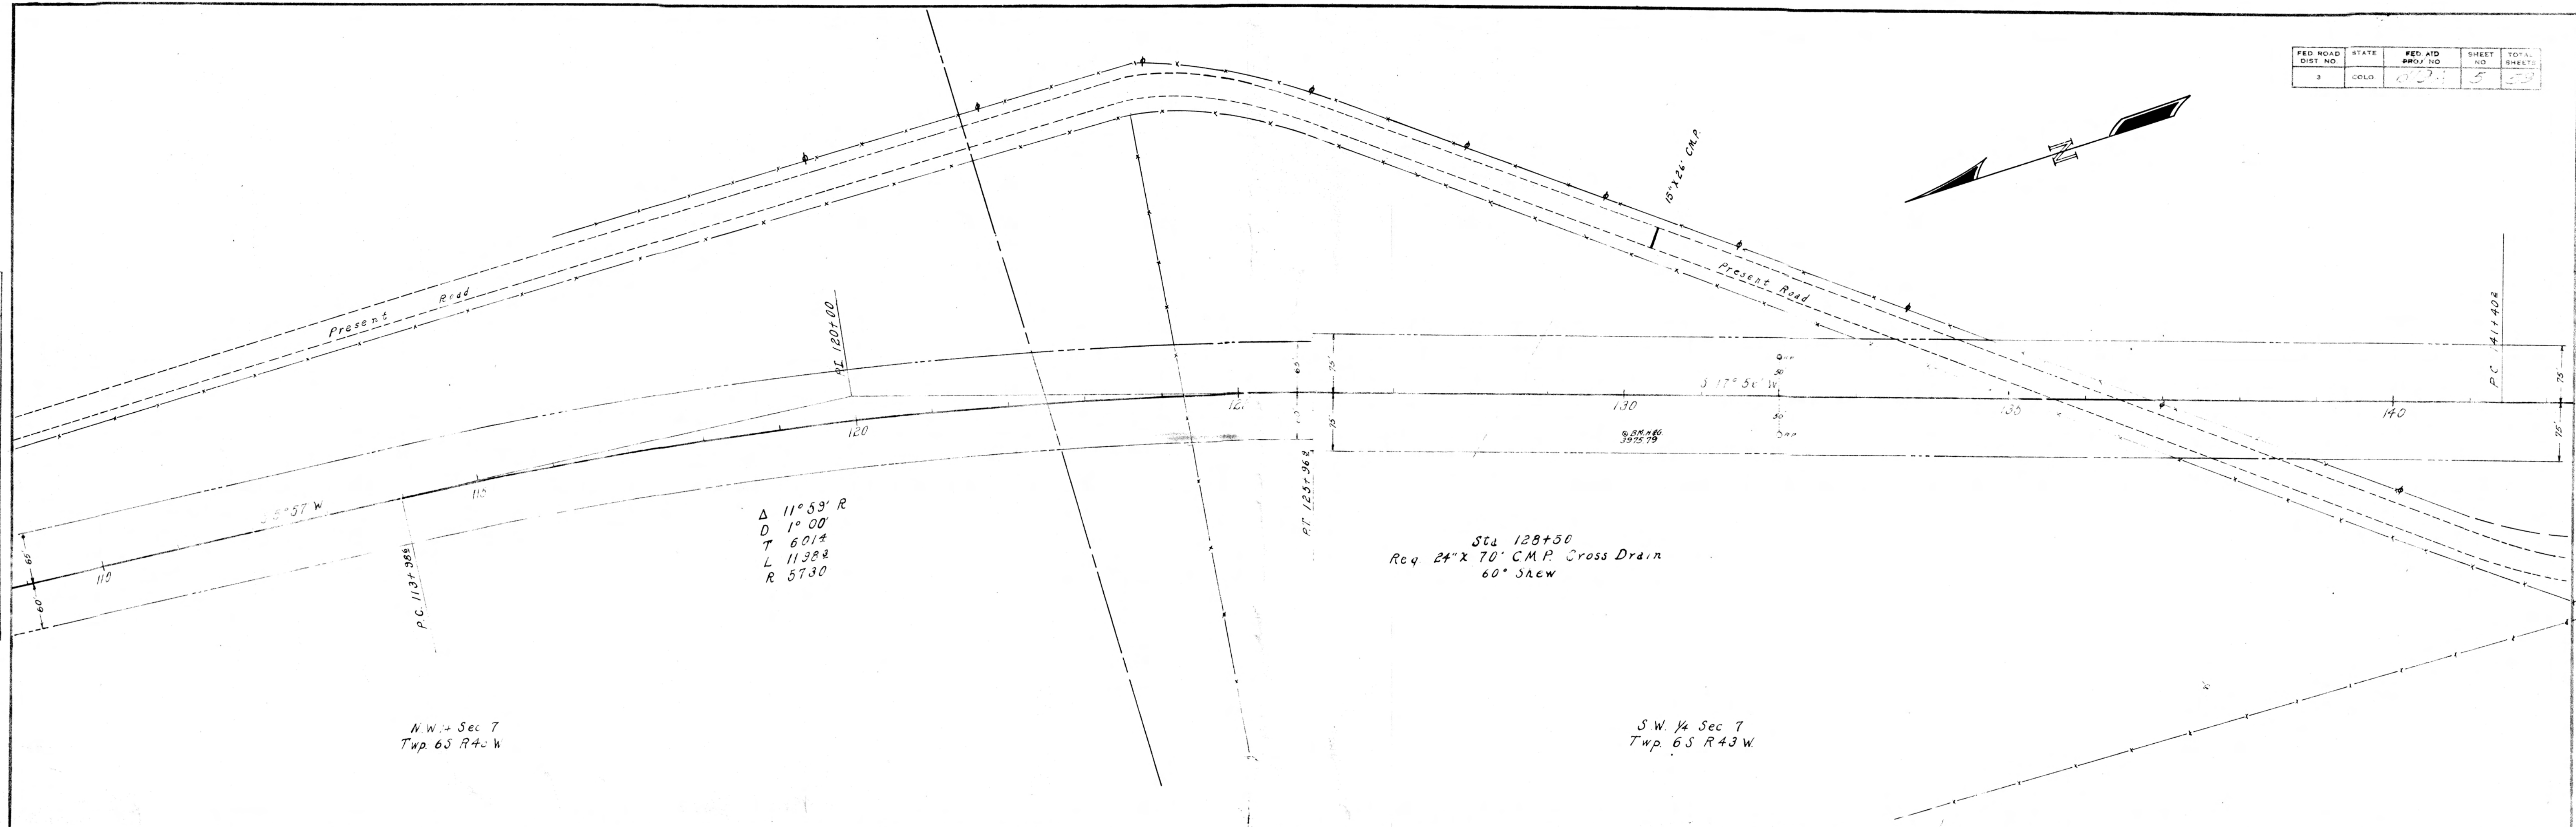




FED. ROAD DIST. NO.	STATE	PROJ. NO.	SHEET NO.	TOTAL SHEETS
3	COLO.	0.24	0	1

PLAN	SURVEYED	DATE
	NOTE BOOK	BY
	ALIGNED CHECKED	
	RT. OF WAY CHECKED	
NO.		

PROFILE	SURVEYED	DATE
	NOTE BOOK	BY
	GRADES CHECKED	
	STRUCTURE NOTATIONS CHECKED	
NO.		

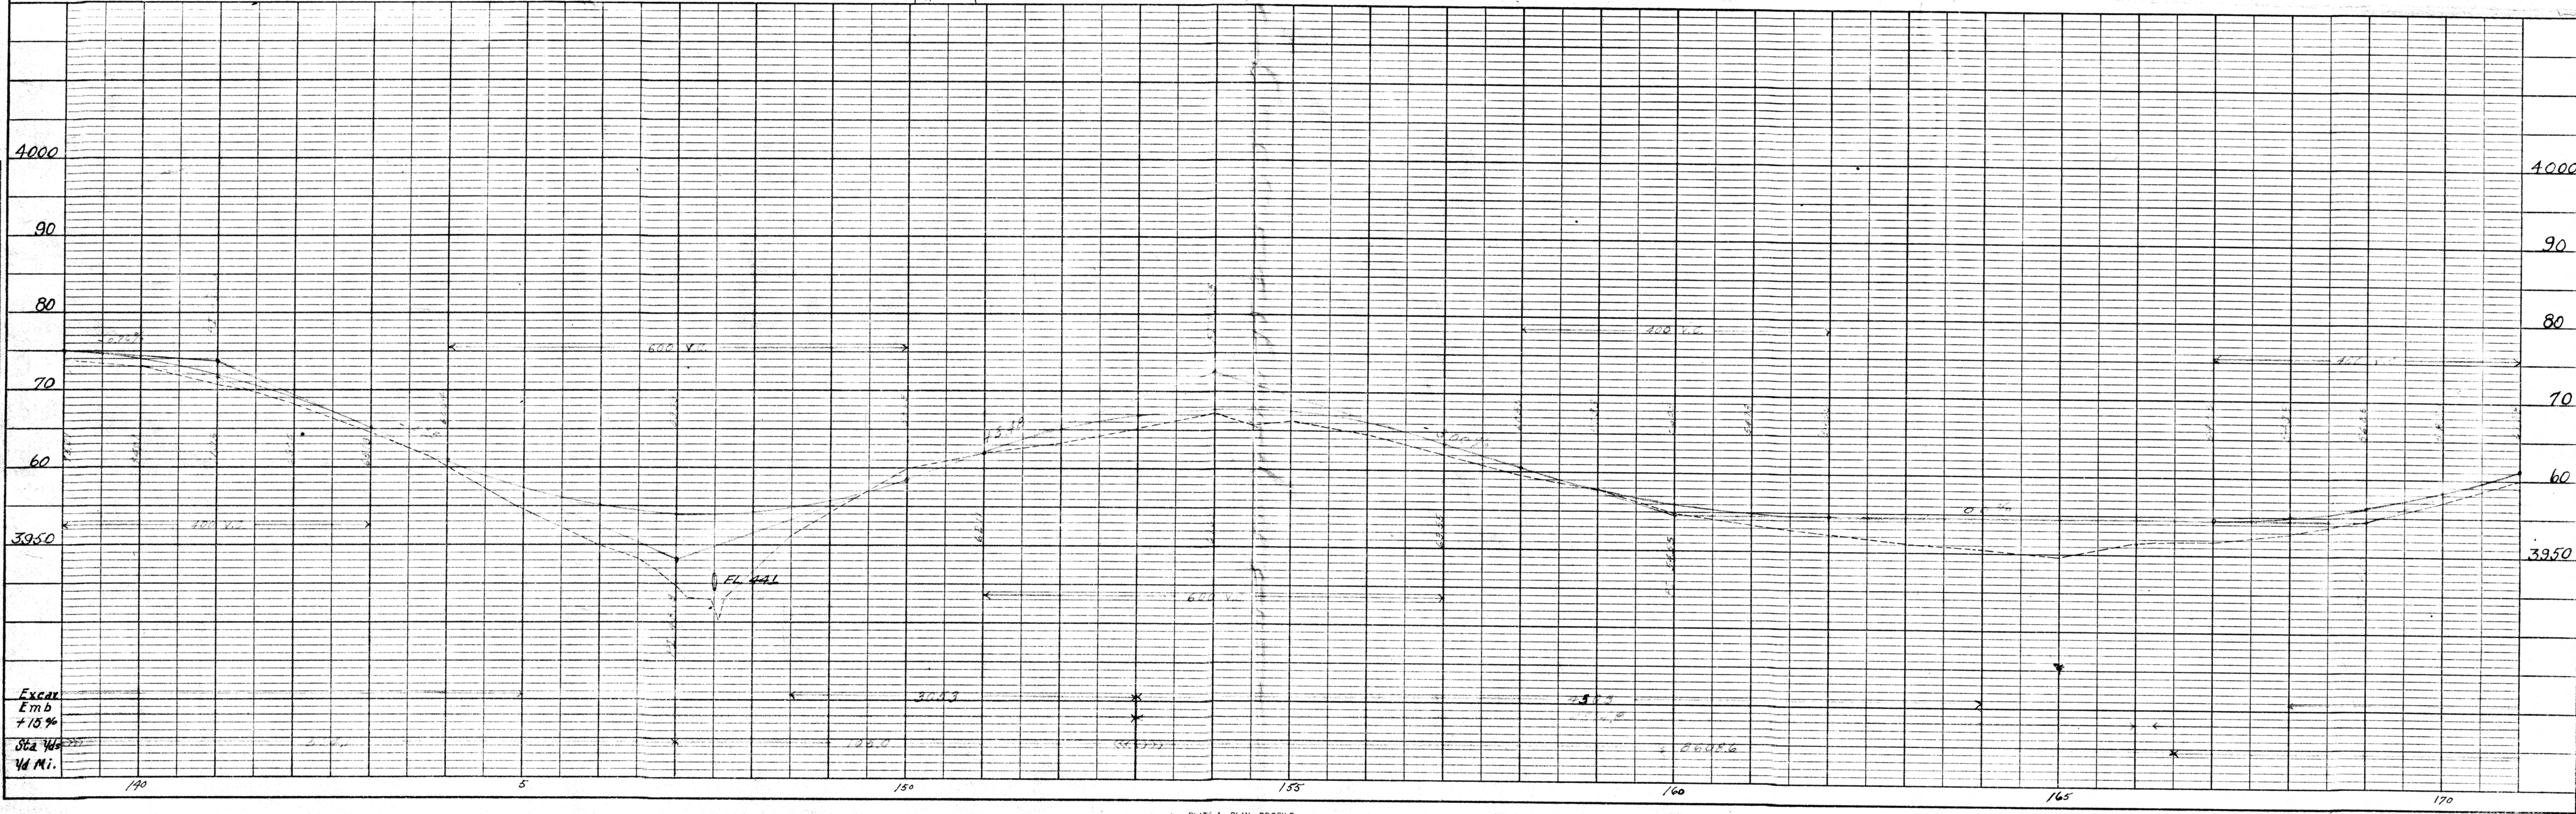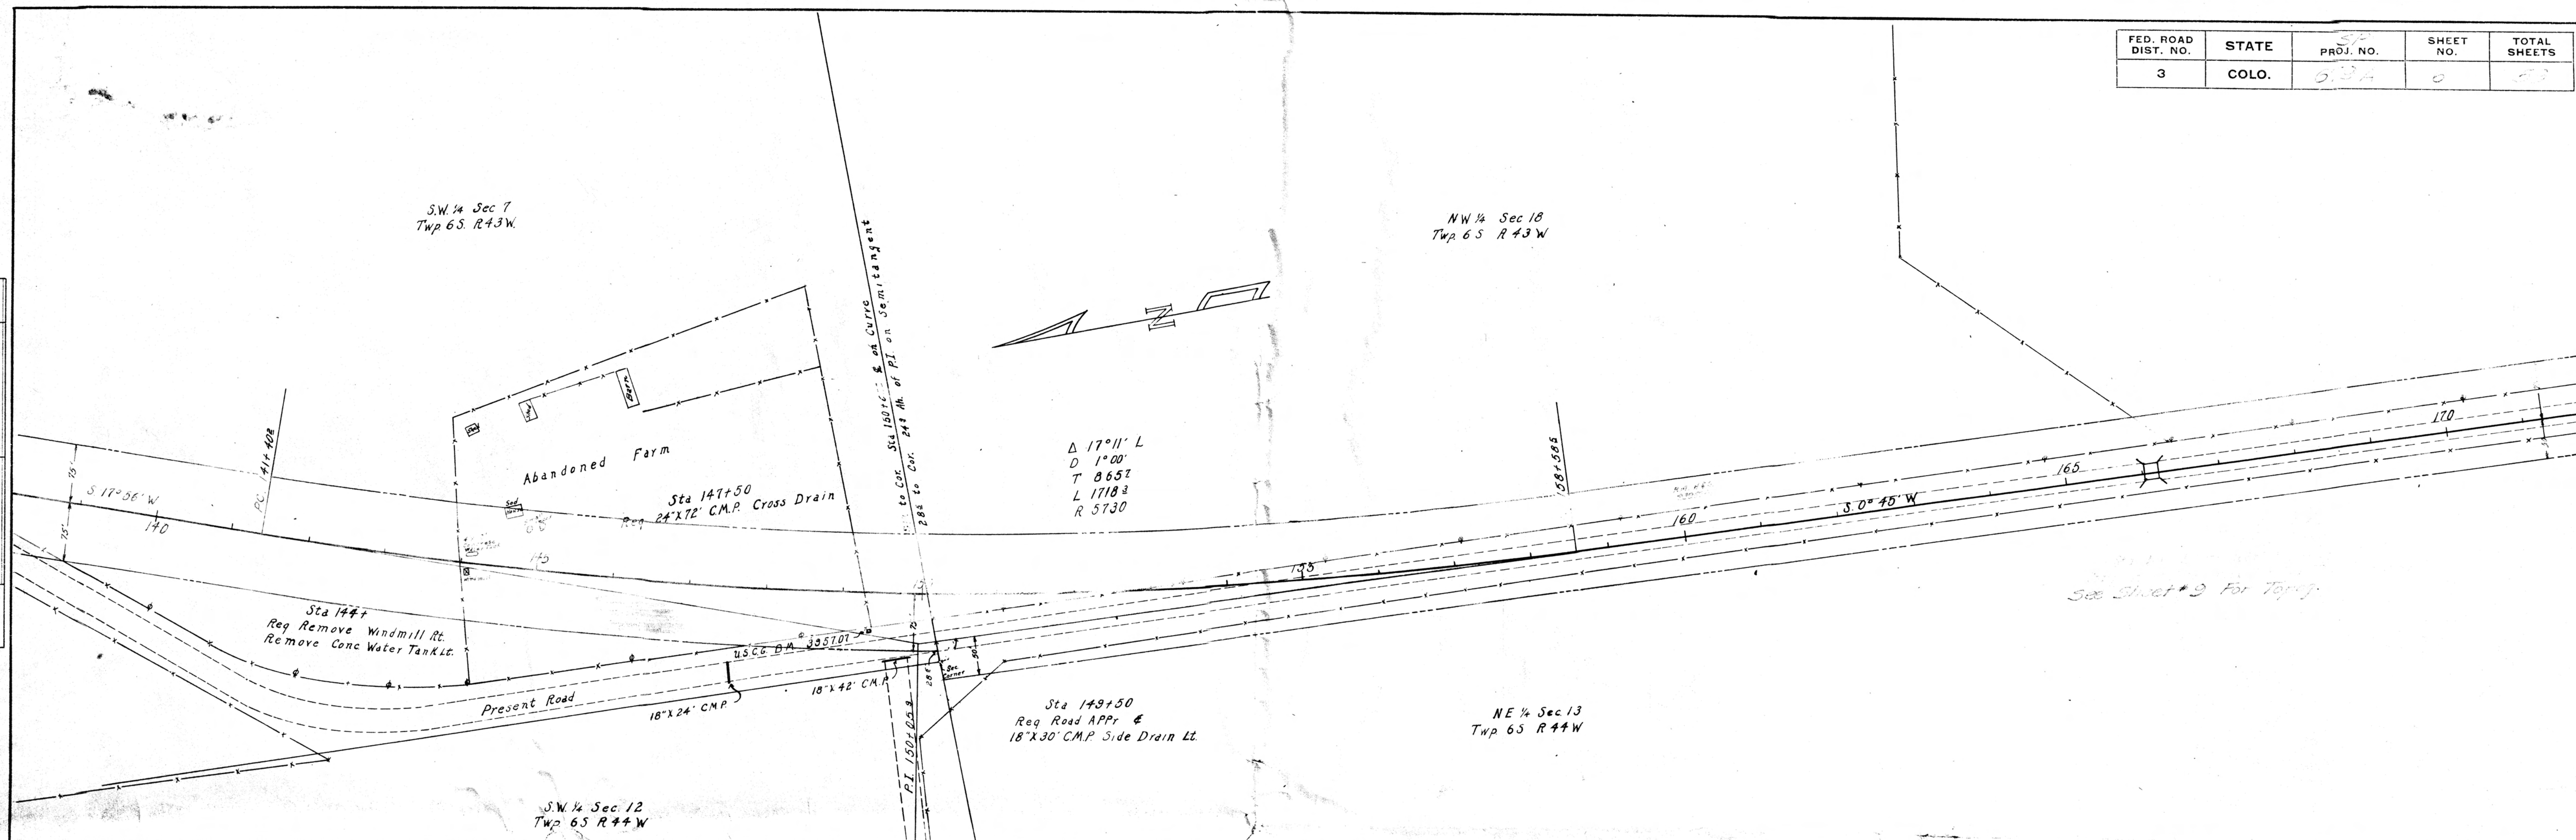

FED. ROAD DIST. NO.	STATE	FED. AID PROJ. NO.	SHEET NO.	TOTAL SHEETS
3	CALIF.	629	1	1

PLAN	SURVEYED	DATE
	PLOTTED	BY
	CHECKED	
	NOTE BOOK NO.	

PROFILE	SURVEYED	DATE
	PLOTTED	BY
	CHECKED	
	NOTE BOOK NO.	

