CDOT Form #126Ra 7/00

COLORADO DEPARTMENT of TRANSPORTATION

Region 4 – Right-of-Way
1420 2nd Street
Greeley, CO 80631
Phone: (970) 350-2157 Fax: (970) 350-2178
R4 ROW Plans Unit Myron Hora, PLS

Sheet Revisions	Sheet Revisions	Sheet Revisions

Original Scale 1"=50'

Right of Way Plans
Ownership Map/ROW Plan
Project Number: Sta. 0631 – 008
Washington/Logan County Line N & S

Project Code:	Last Mod. Date	Subset Sheets	Sheet No.	Total No. of Sheets
13788	01/25/2002	1 of 2	1	2

Township 5 North, Range 52 West, 6th Principal Meridian

PT.	Northing	Easting
100	9102.3063	10147.6621
101	9100.0902	10121.8640
102	9491.9953	10074.3682
103	9496.0577	10100.2766
200	9110.6710	10245.0368
201	9112.9283	10271.3136
202	9515.2287	10222.5580
203	9511.2377	10197.1022

Easement Areas

TE-1 10231 SF
TE-2 10461 SF

To be acquired under P.C. #13526, Region 4, FY 02, Resurfacing

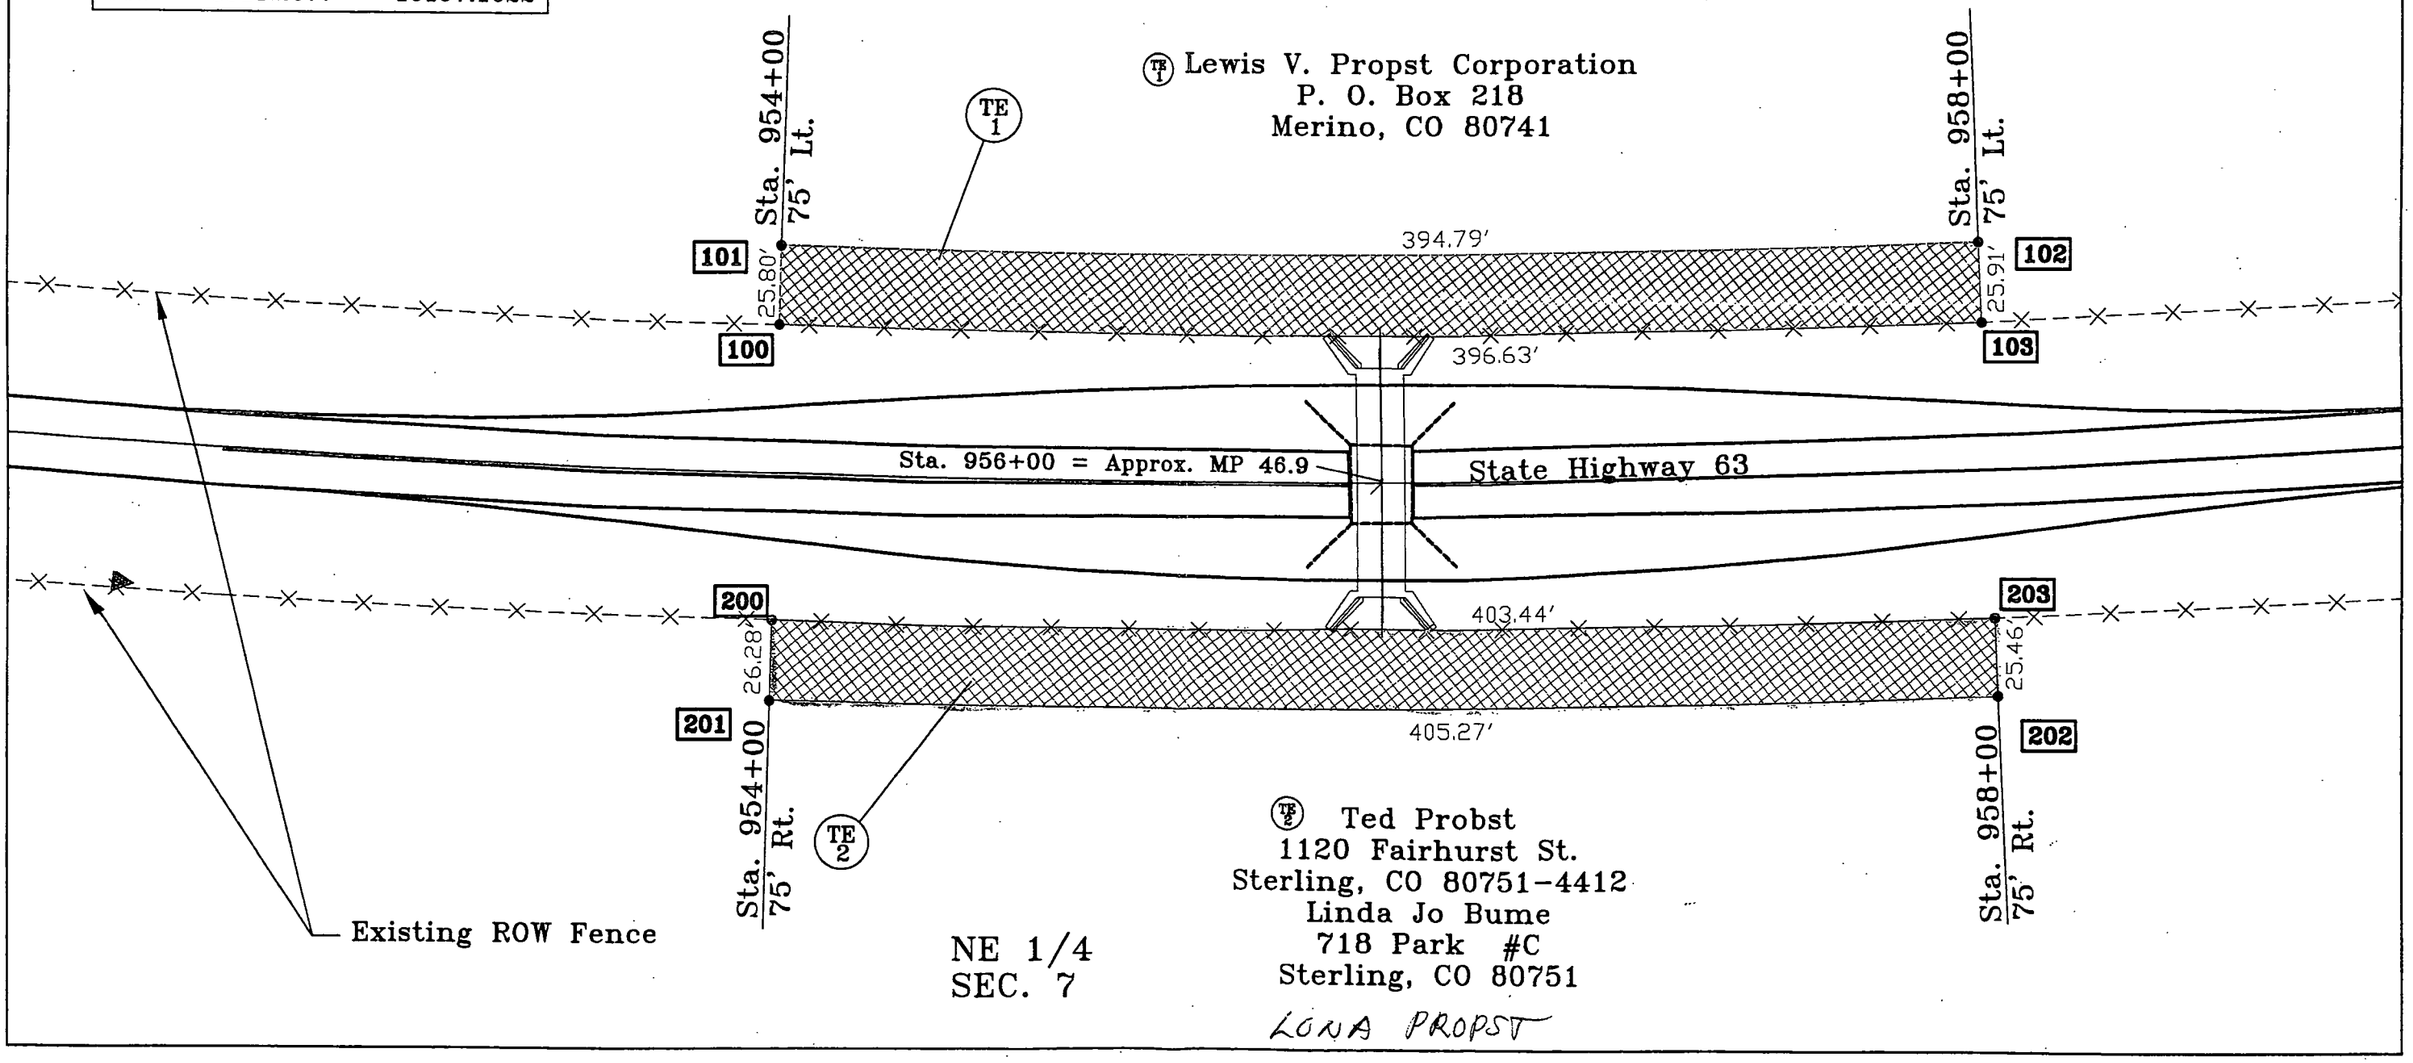

COLORADO DEPARTMENT of TRANSPORTATION
DOT
Region 4 – Right-of-Way
1420 2nd Street
Greeley, CO 80631
Phone: (970) 350-2157 Fax: (970) 350-2178
R4 ROW Plans Unit Myron Hora, PLS

Sheet Revisions	Sheet Revisions	Sheet Revisions

N
0 25 50
Original Scale 1"=50'

Right of Way Plans
Ownership Map/ROW plan
Project Number: 0631 – 008
Washington/Logan County Line N & S

Project Code:	Last Mod. Date	Subset Sheets	Sheet No.	Total No. of Sheets
13788	01/24/2002	2 of 2	2	2

Township 6 North, Range 52 West, 6th Principal Meridian

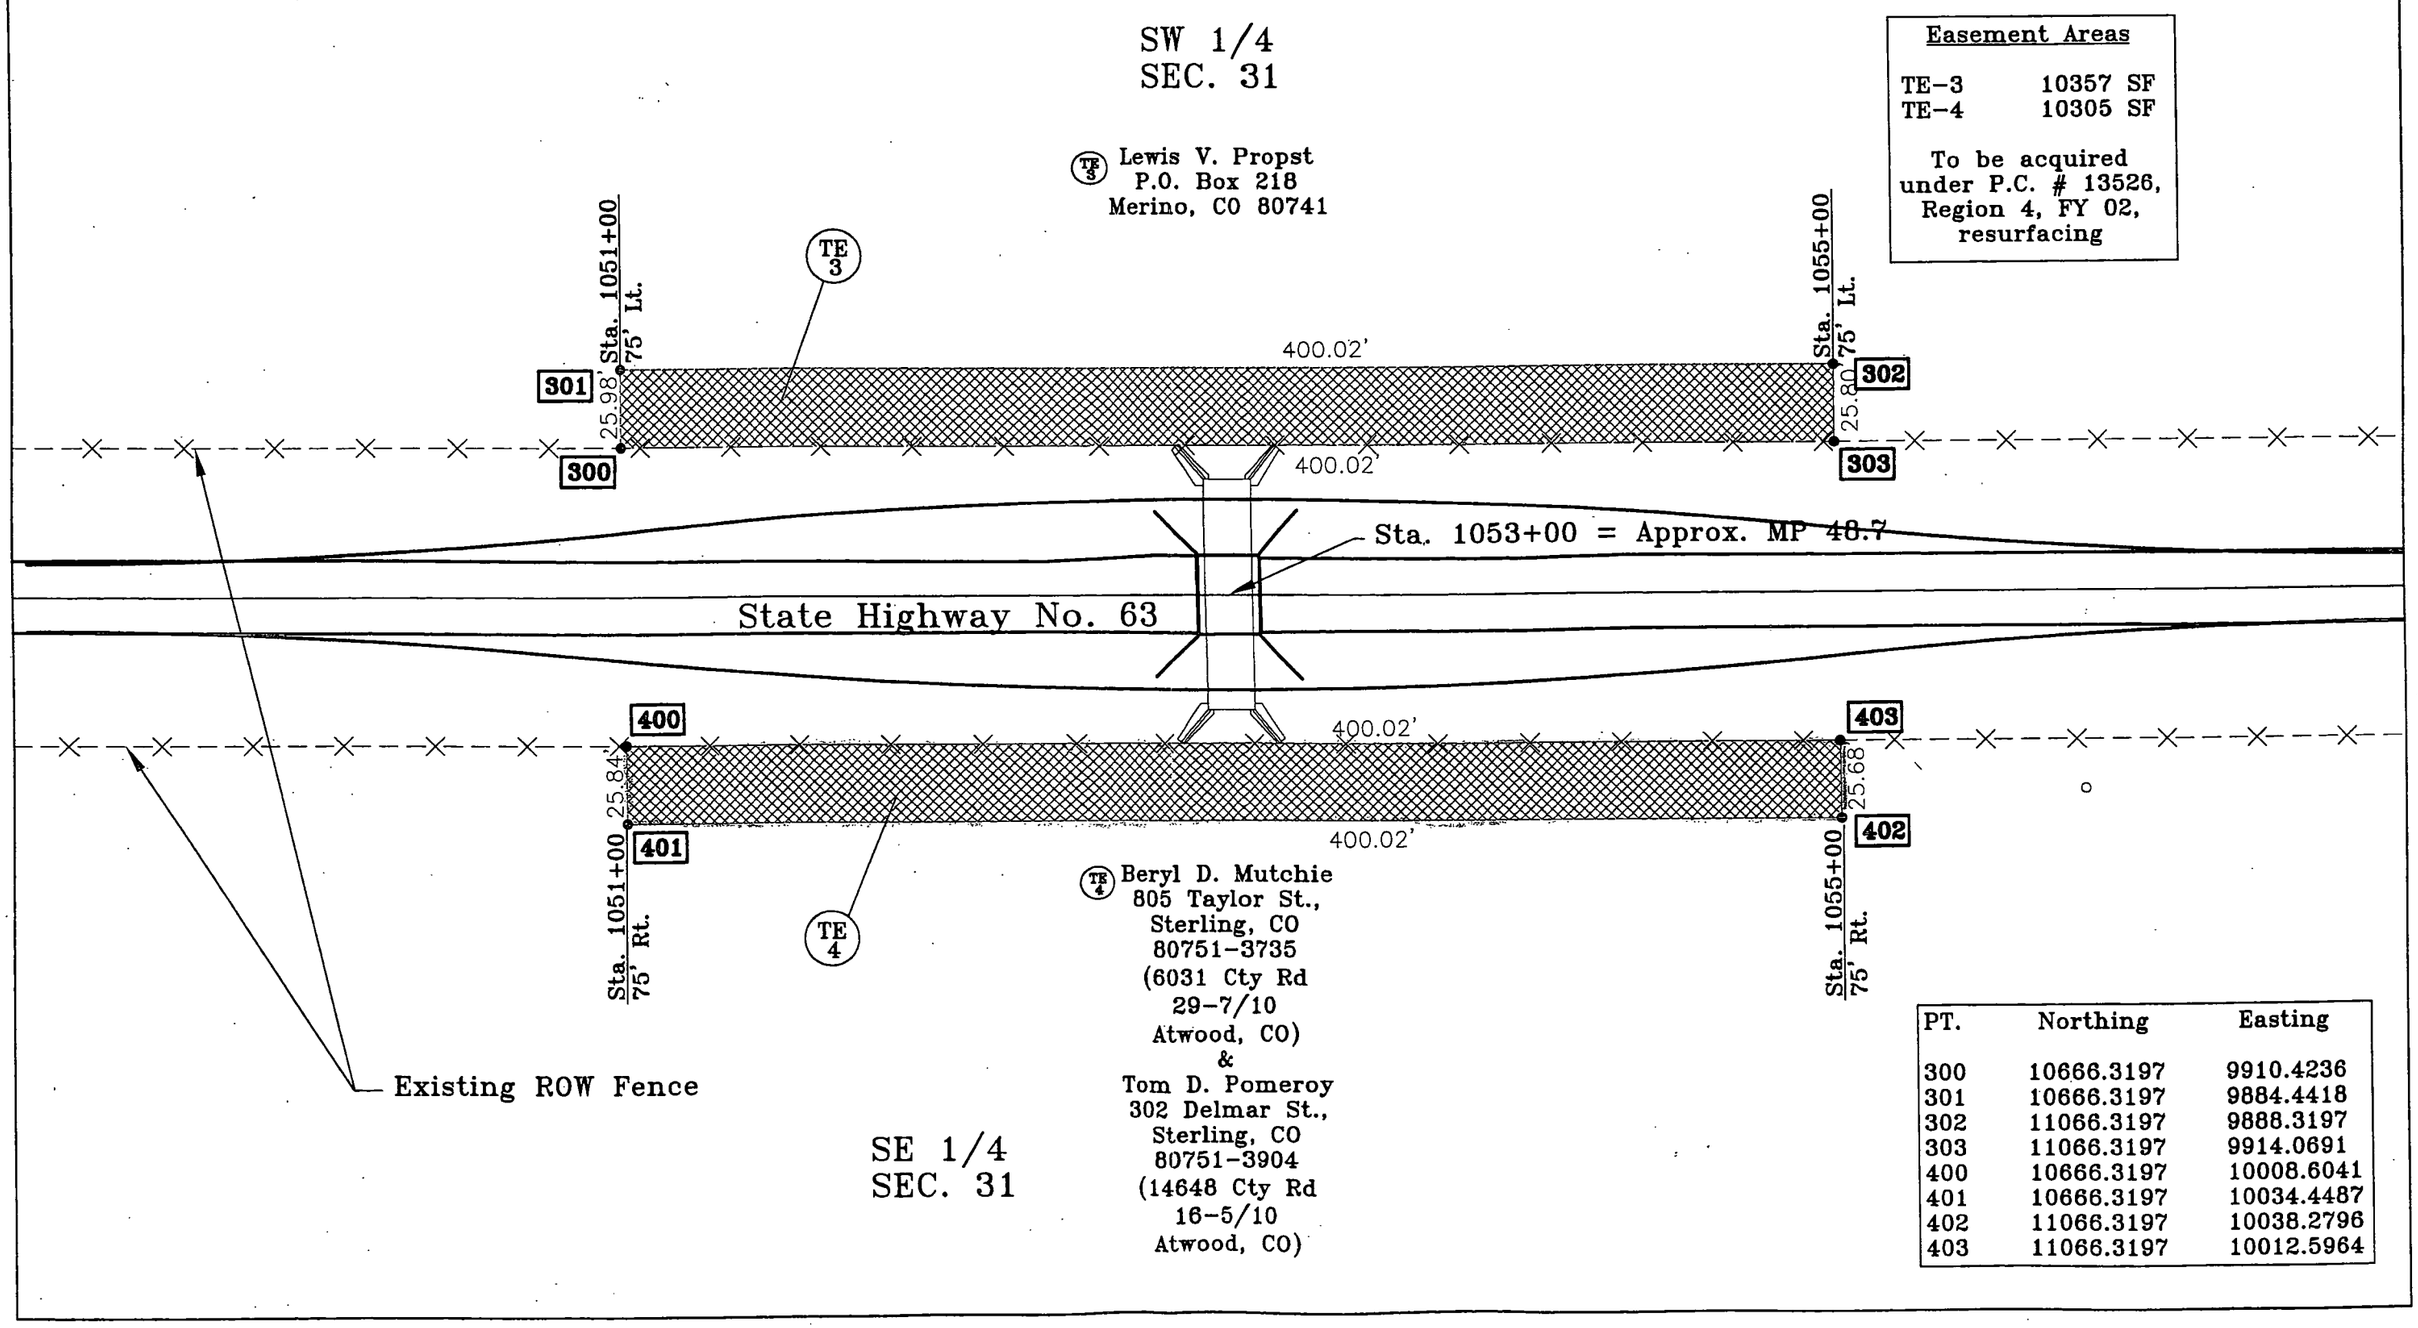

Easement Areas

TE-3	10357 SF
TE-4	10305 SF

To be acquired under P.C. # 13526, Region 4, FY 02, resurfacing

PT.	Northing	Easting
300	10666.3197	9910.4236
301	10666.3197	9884.4418
302	11066.3197	9888.3197
303	11066.3197	9914.0691
400	10666.3197	10008.6041
401	10666.3197	10034.4487
402	11066.3197	10038.2796
403	11066.3197	10012.5964