



COLORADO
Department of
Transportation

DOCUMENT SEPARATOR SHEET

REGION 5 – JUNE 2017 CONVERSION

To be placed at the beginning of each separator sheet.



r500001117

Description:

ROW Plans 24X36

Route # and Mile Points:

SH 151

Originating Office:

ROW/Survey

File Name:


S 0123(7)_ROW(.PDF)

Box Location:

21 (TUBE-11)of 38

PLAN
28340
28343

FED. ROAD REG. NO.	DIVISION	PROJ. NO.	SHEET NO.	TOTAL SHEETS
9	COLO.	5 0123(7)	4	

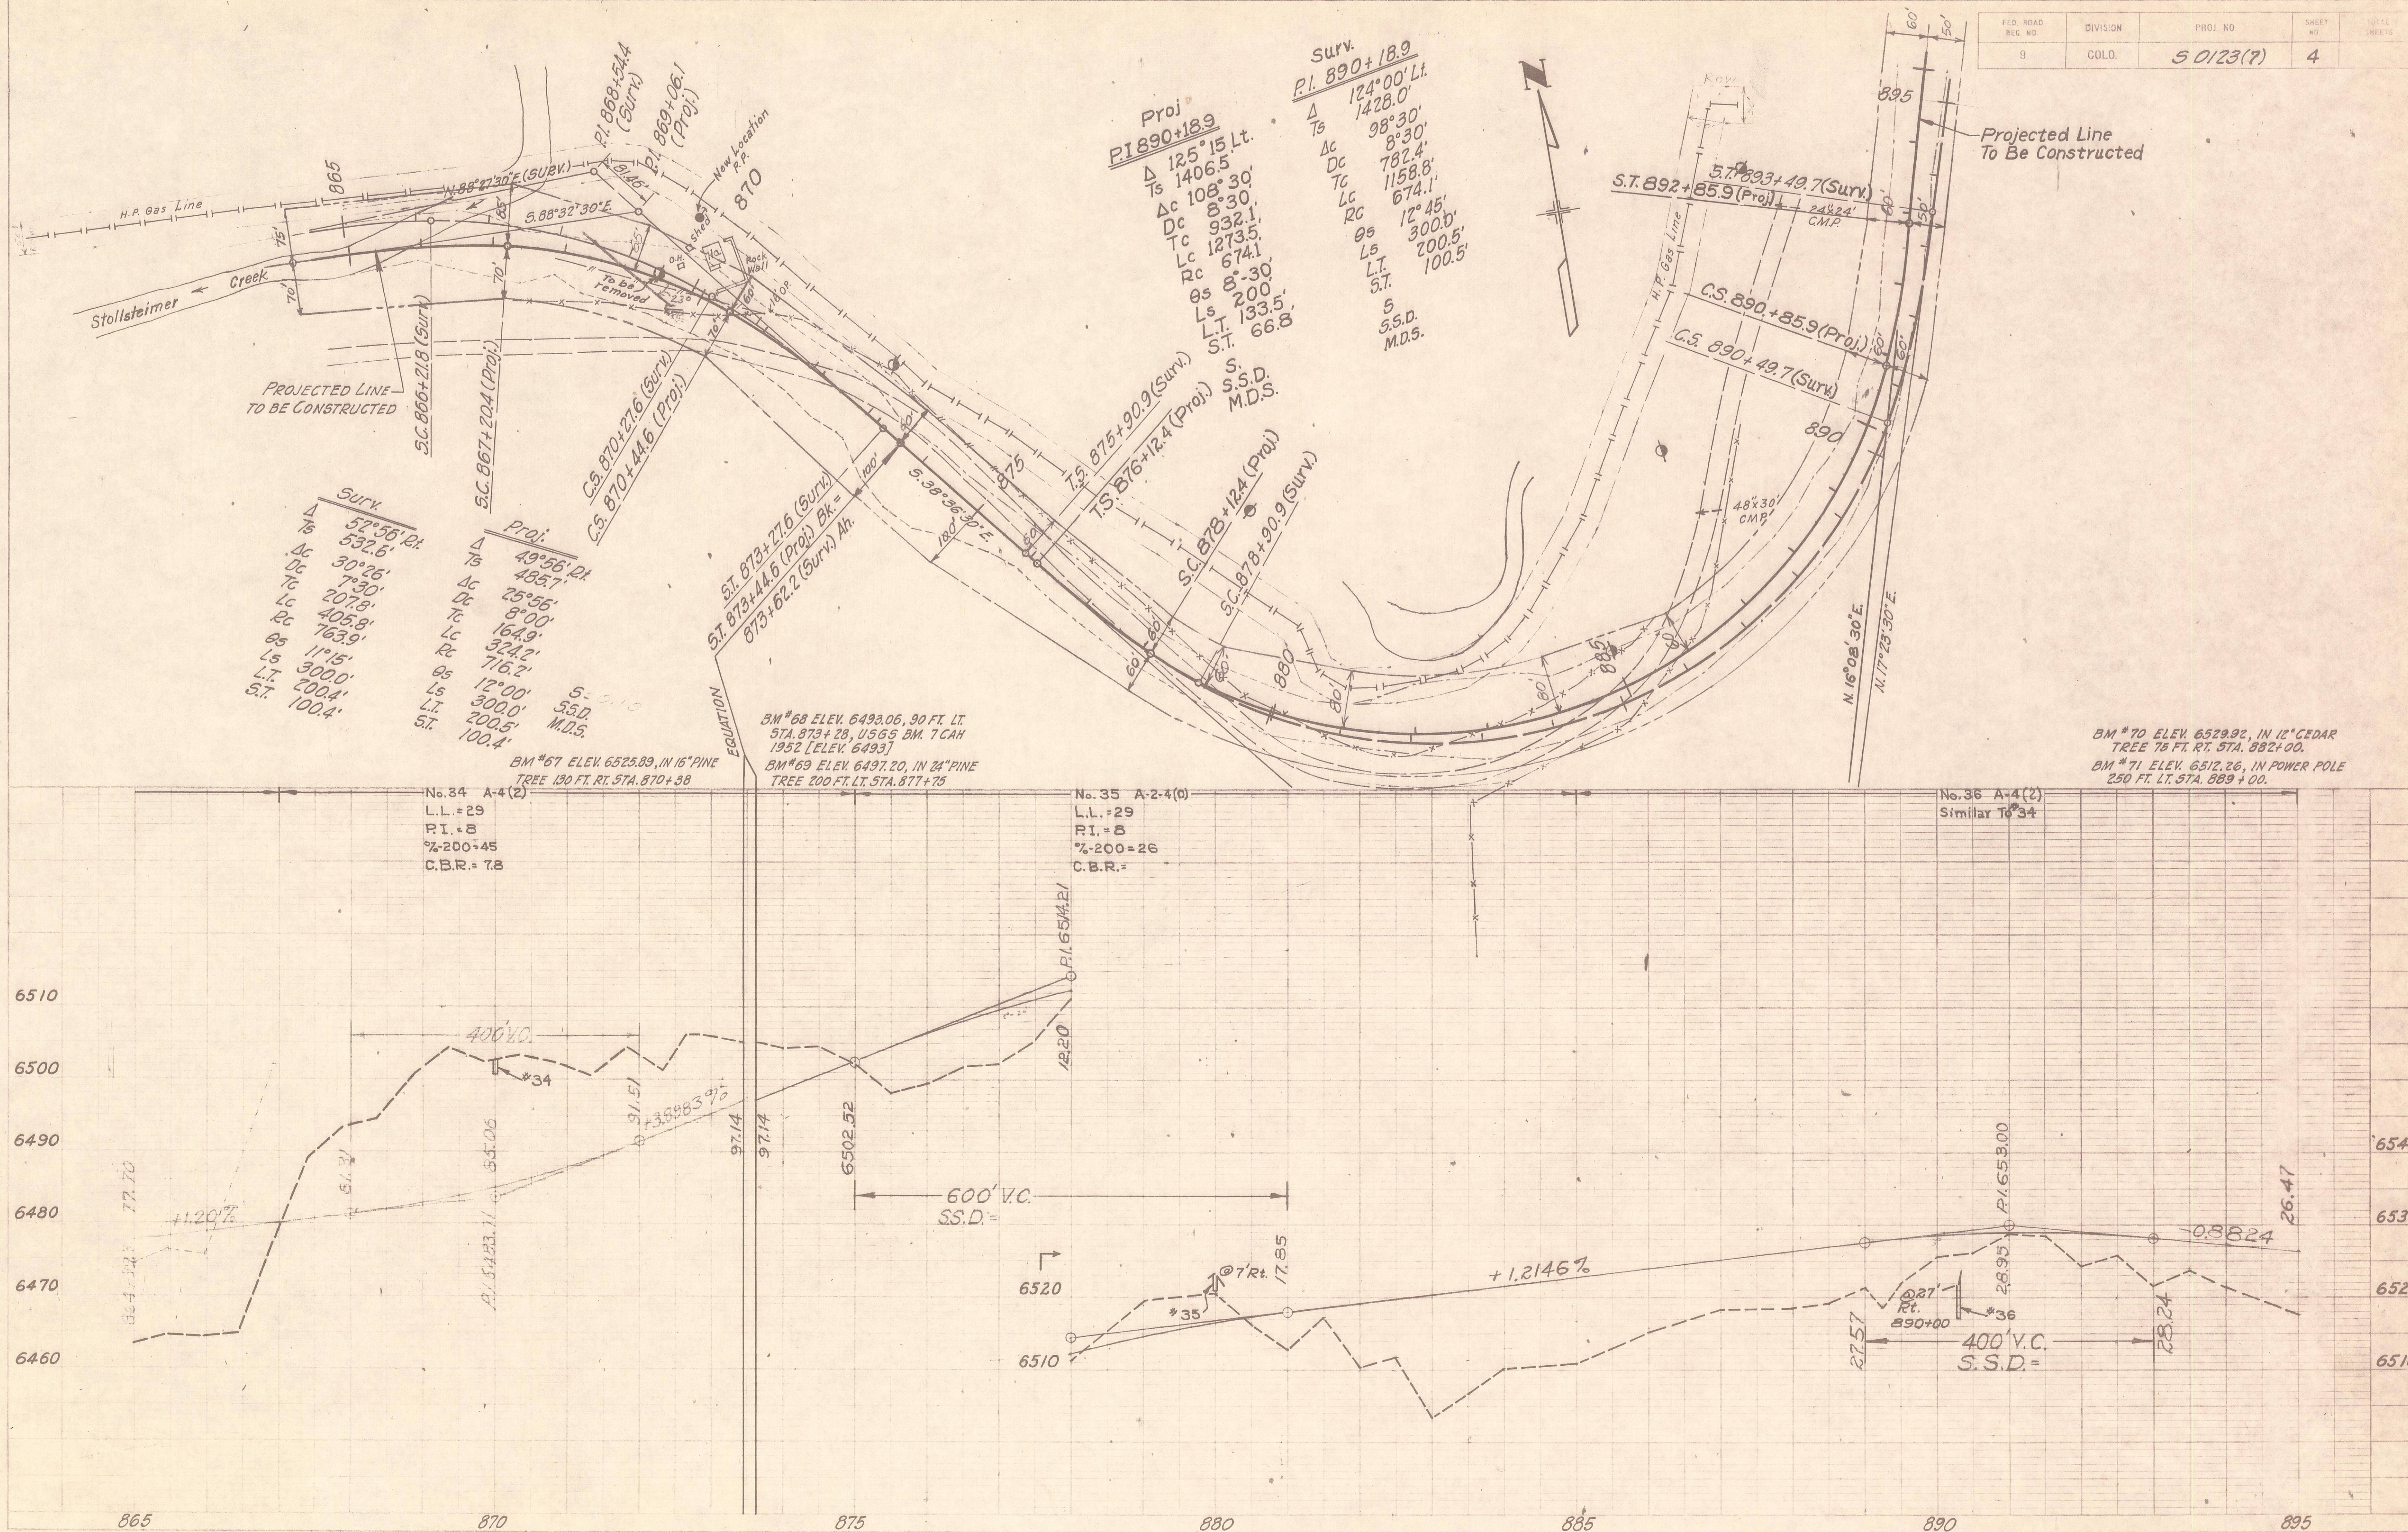


FED. ROAD DIST. NO.	DIVISION	PROJ. NO.	SHEET NO.	TOTAL SHEETS
9	COLO.	5 0123(7)	5	

PLAN
 23340
 23343


CLEARING & GRUBBING
 901+50 - 910+00 - Heavy Pine Trees,
 scattered Juniper & Cottonwood Trees,
 & Sage Brush.
 910+00 - 923+00 - Open Land with
 Light Sage Brush.

CLEARING & GRUBBING
 923+00 - 931+00 - Very
 scattered Pine Trees, Light Oak
 Brush & Sage Brush.

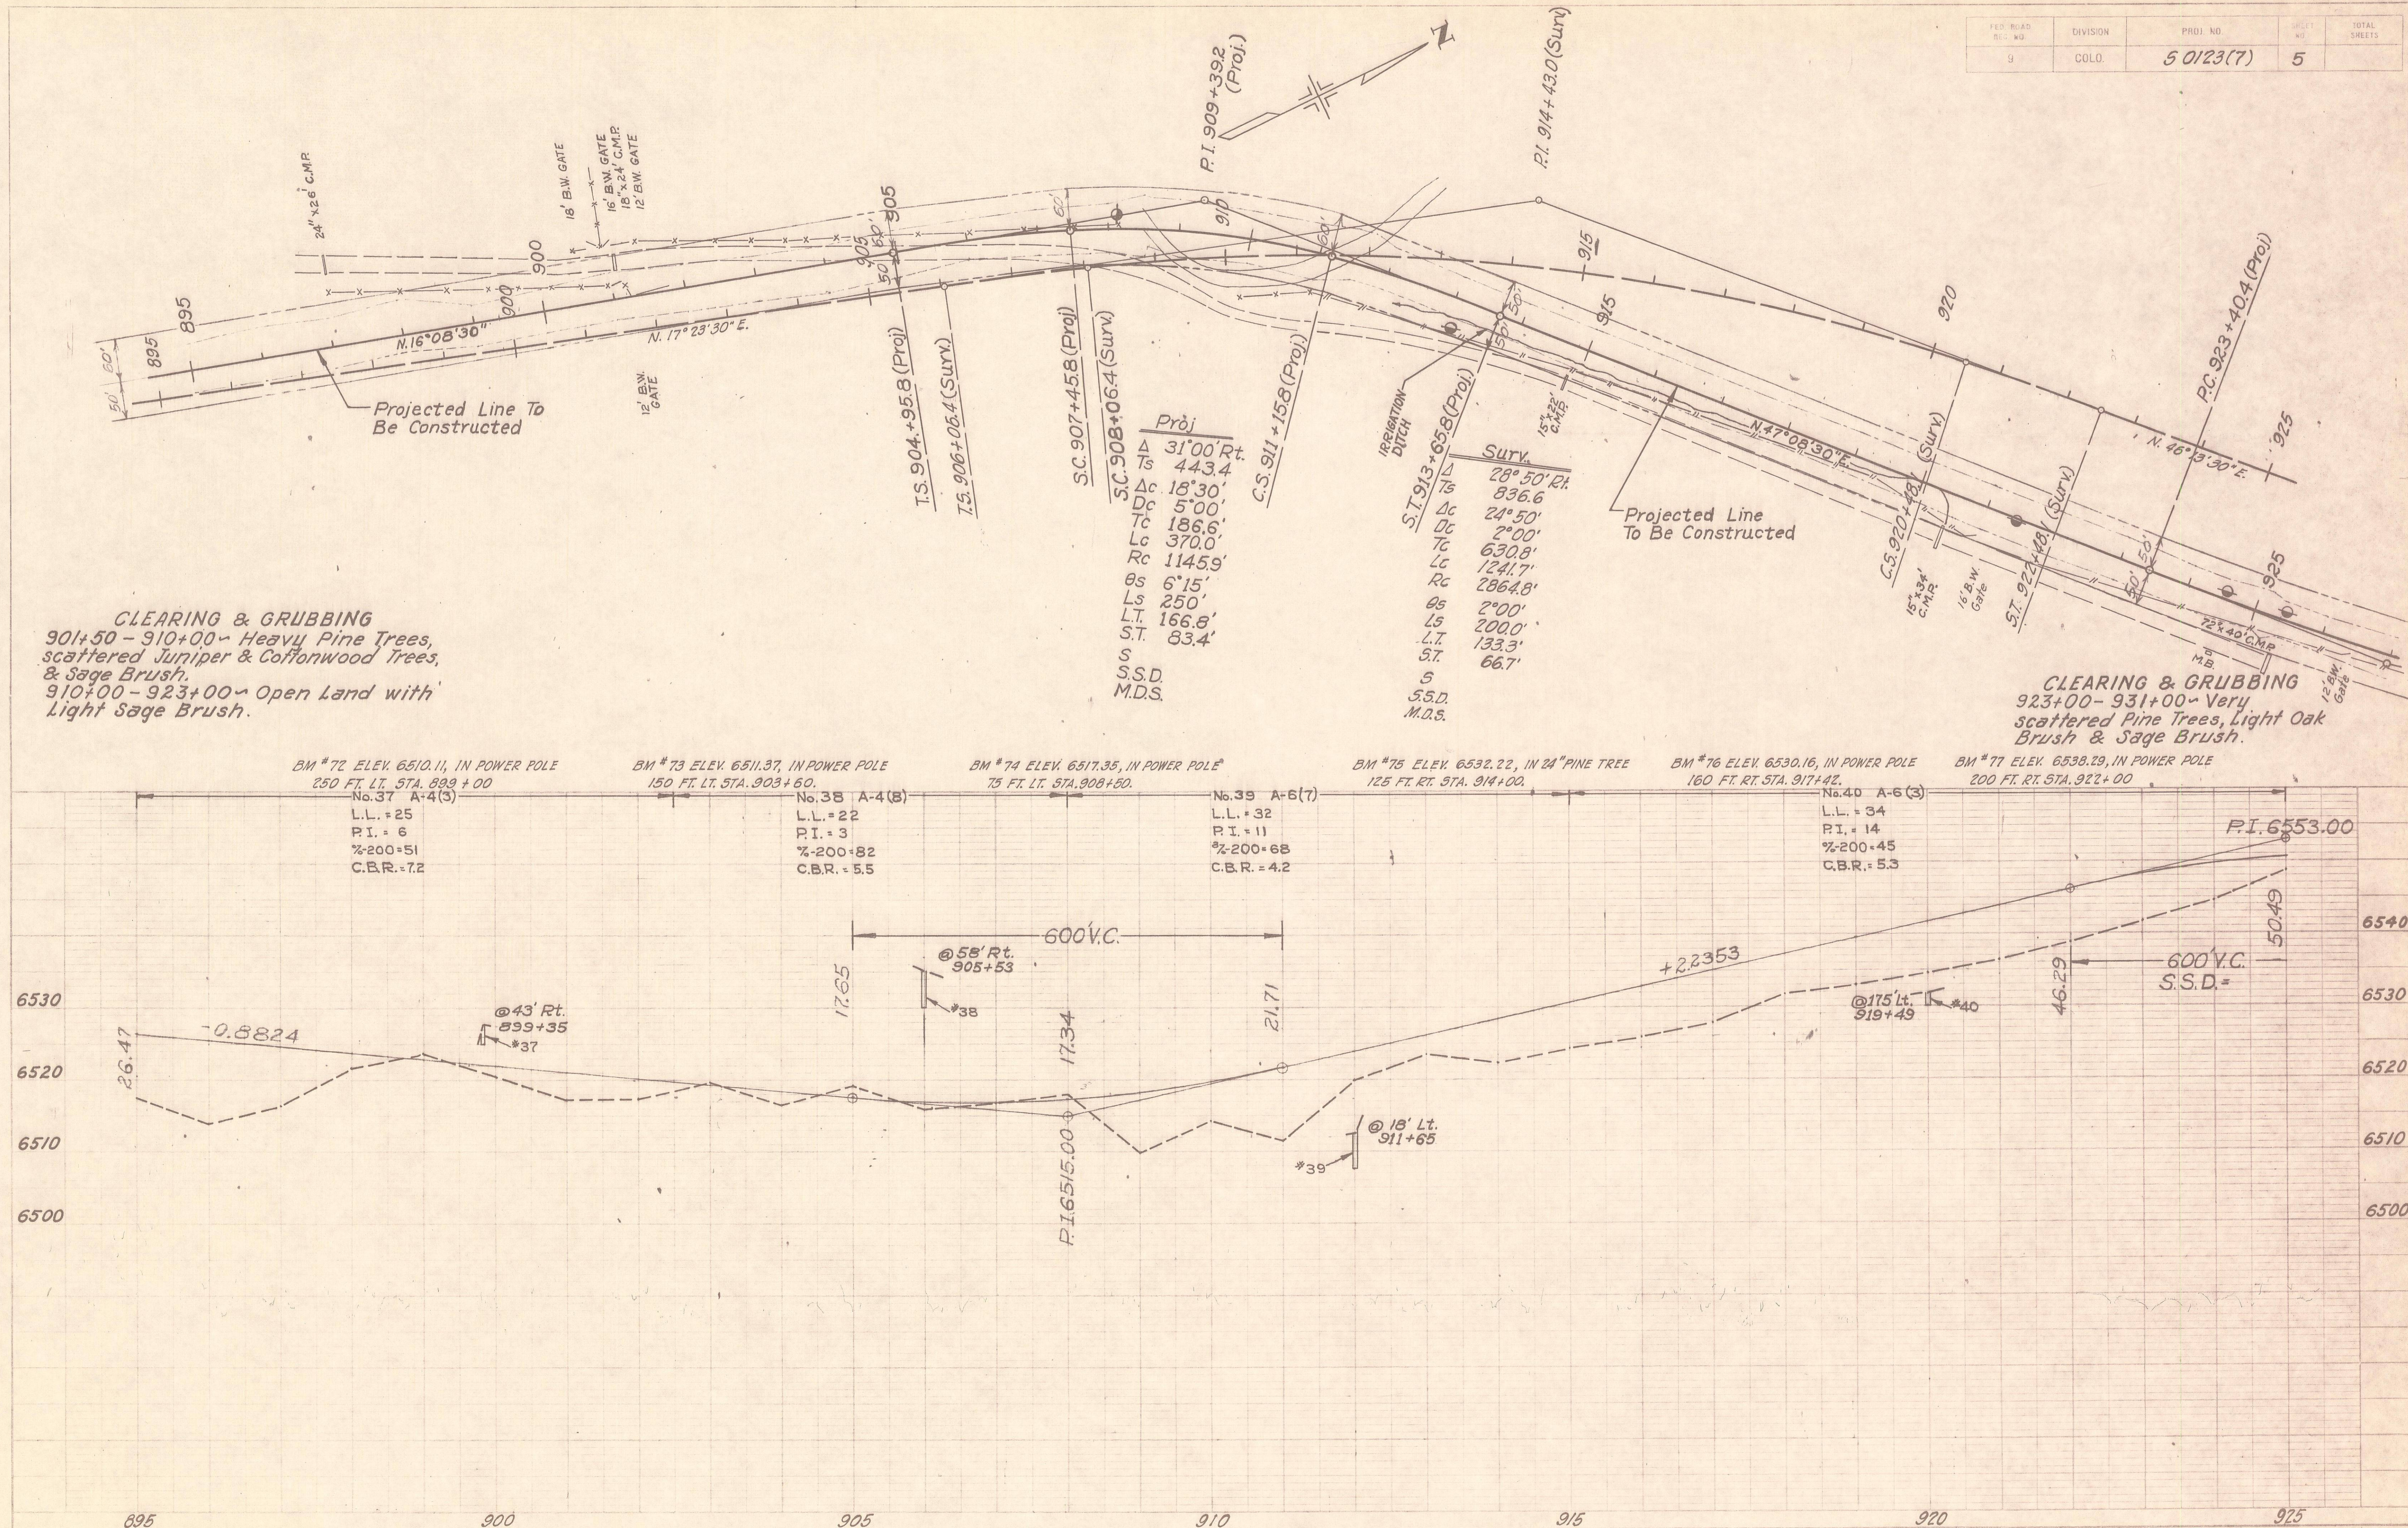



FED. ROAD REG. NO.	DIVISION	PROJECT NO.	SHEET NO.
9	COLO.	S 0123(7)	6

PLAN	SURVEYED	DATE
NOTE BOOK	PLOTTED	
	NOTED	
	BY	
	DATE	

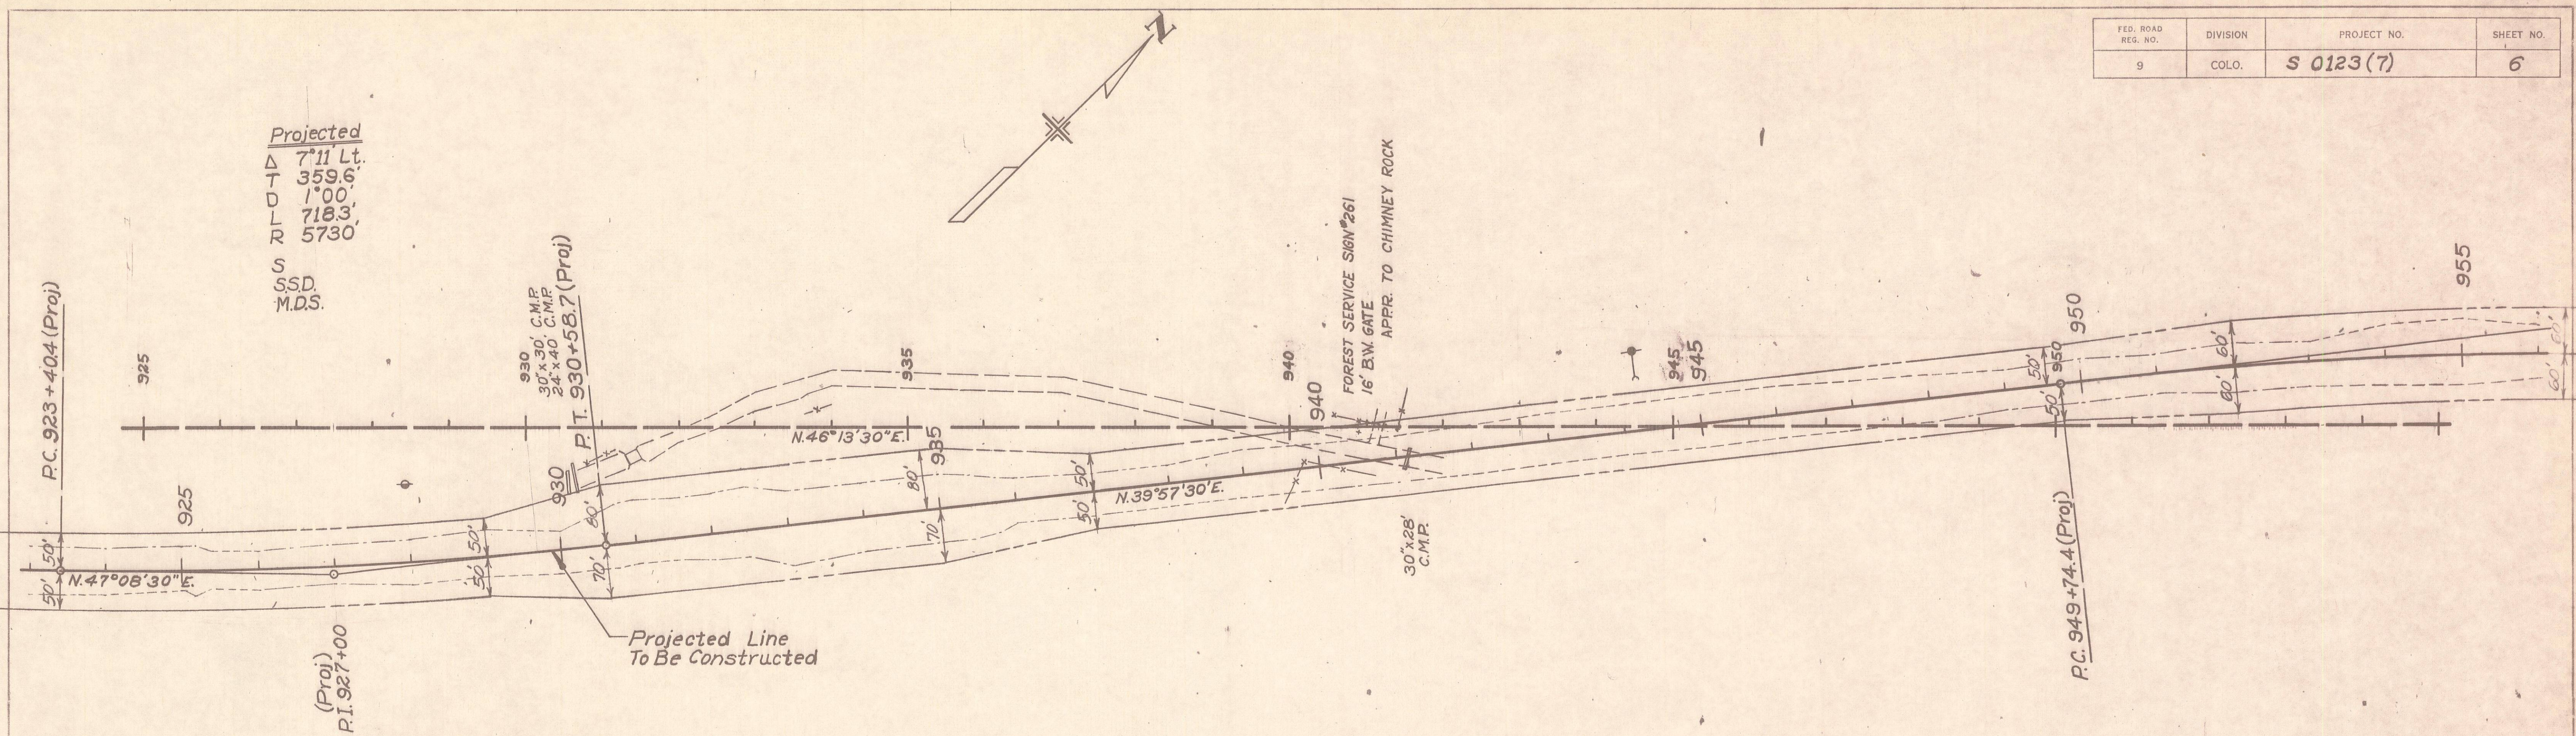



PROFILE	SURVEYED	DATE
NOTE BOOK	PLOTTED	
	NOTED	
	BY	
	DATE	

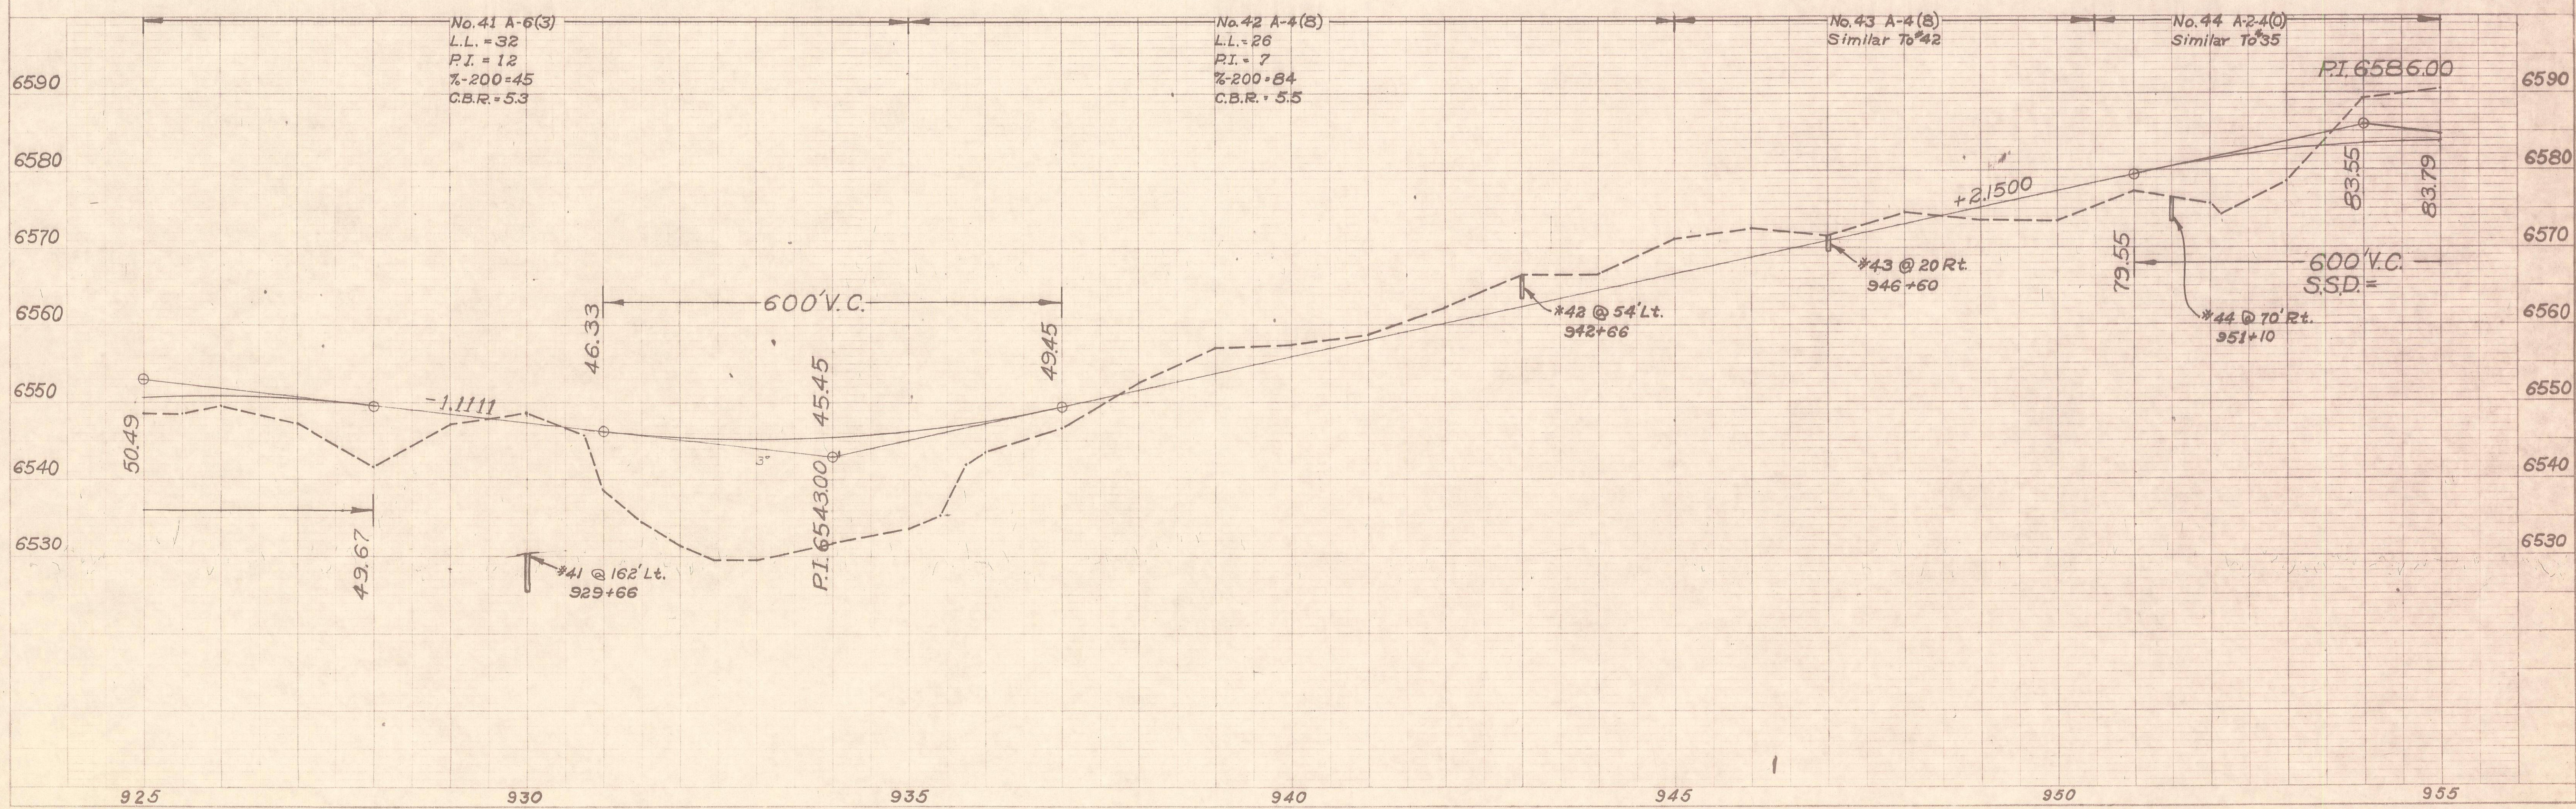

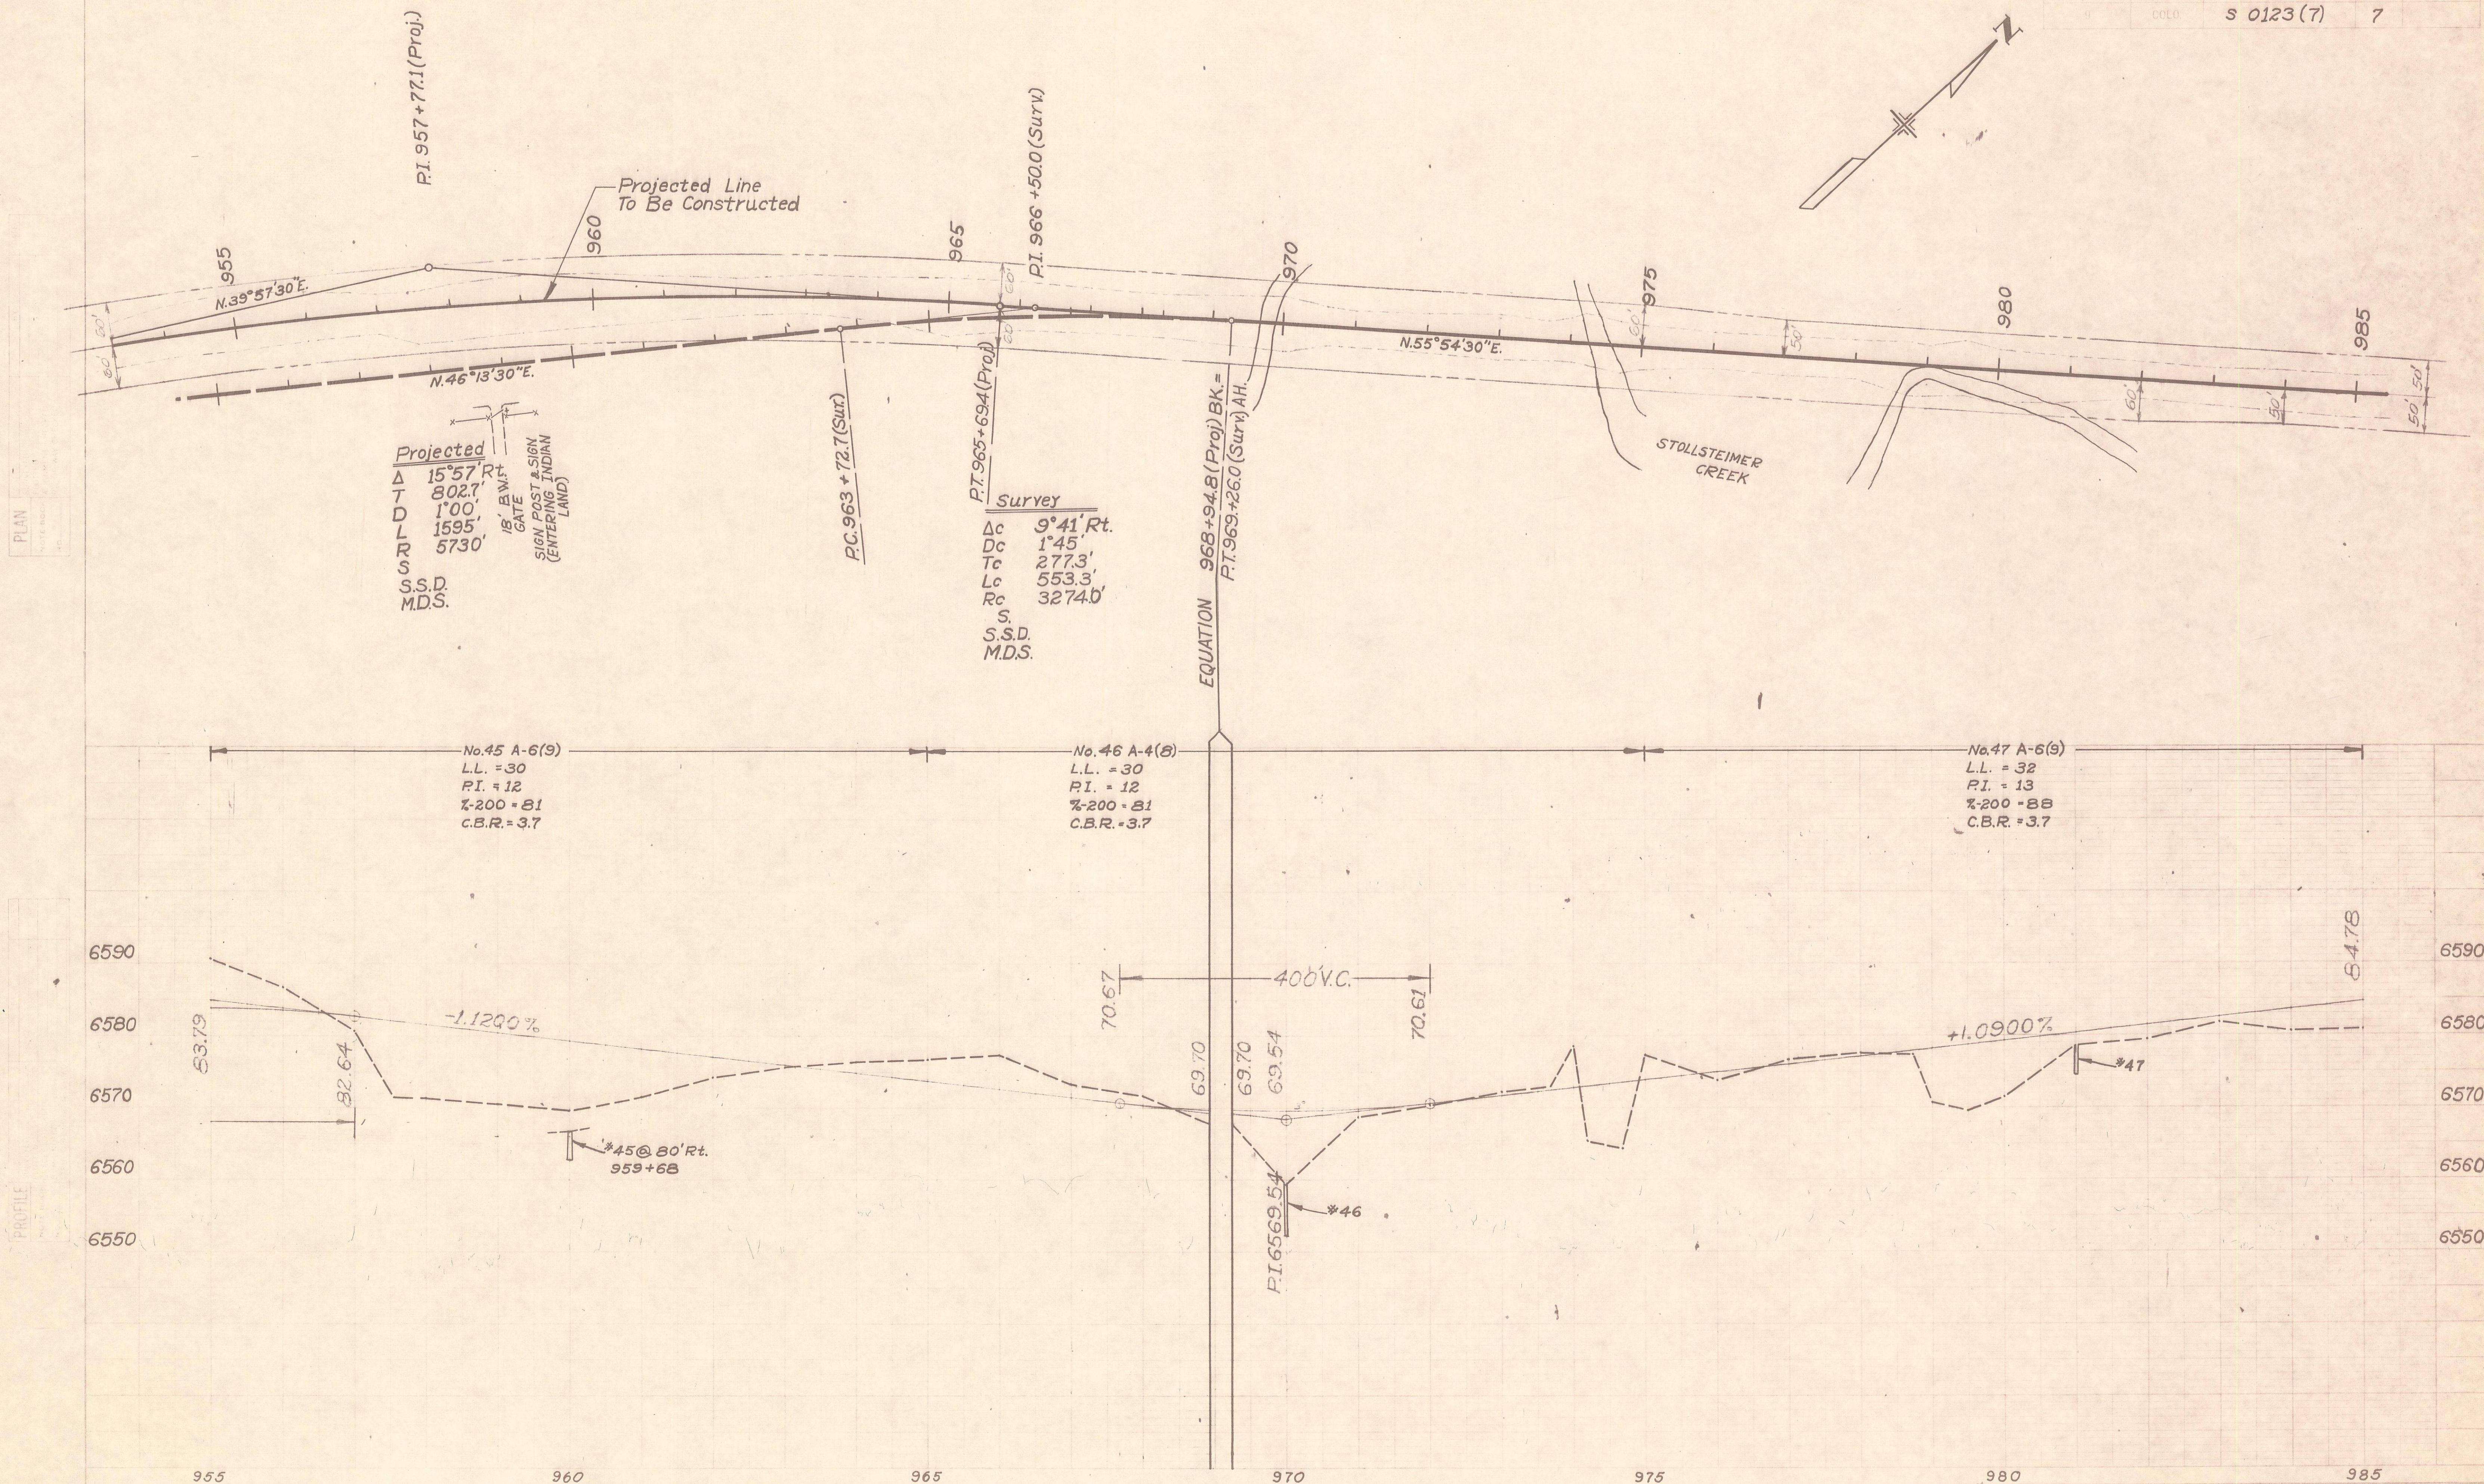

FED. ROAD REC. NO.	DIVISION	PROJ. NO.	SHEET NO.	TOTAL SHEETS
9	COLO.	S 0123 (7)	8	


PLAN
SCALE
1" = 100'

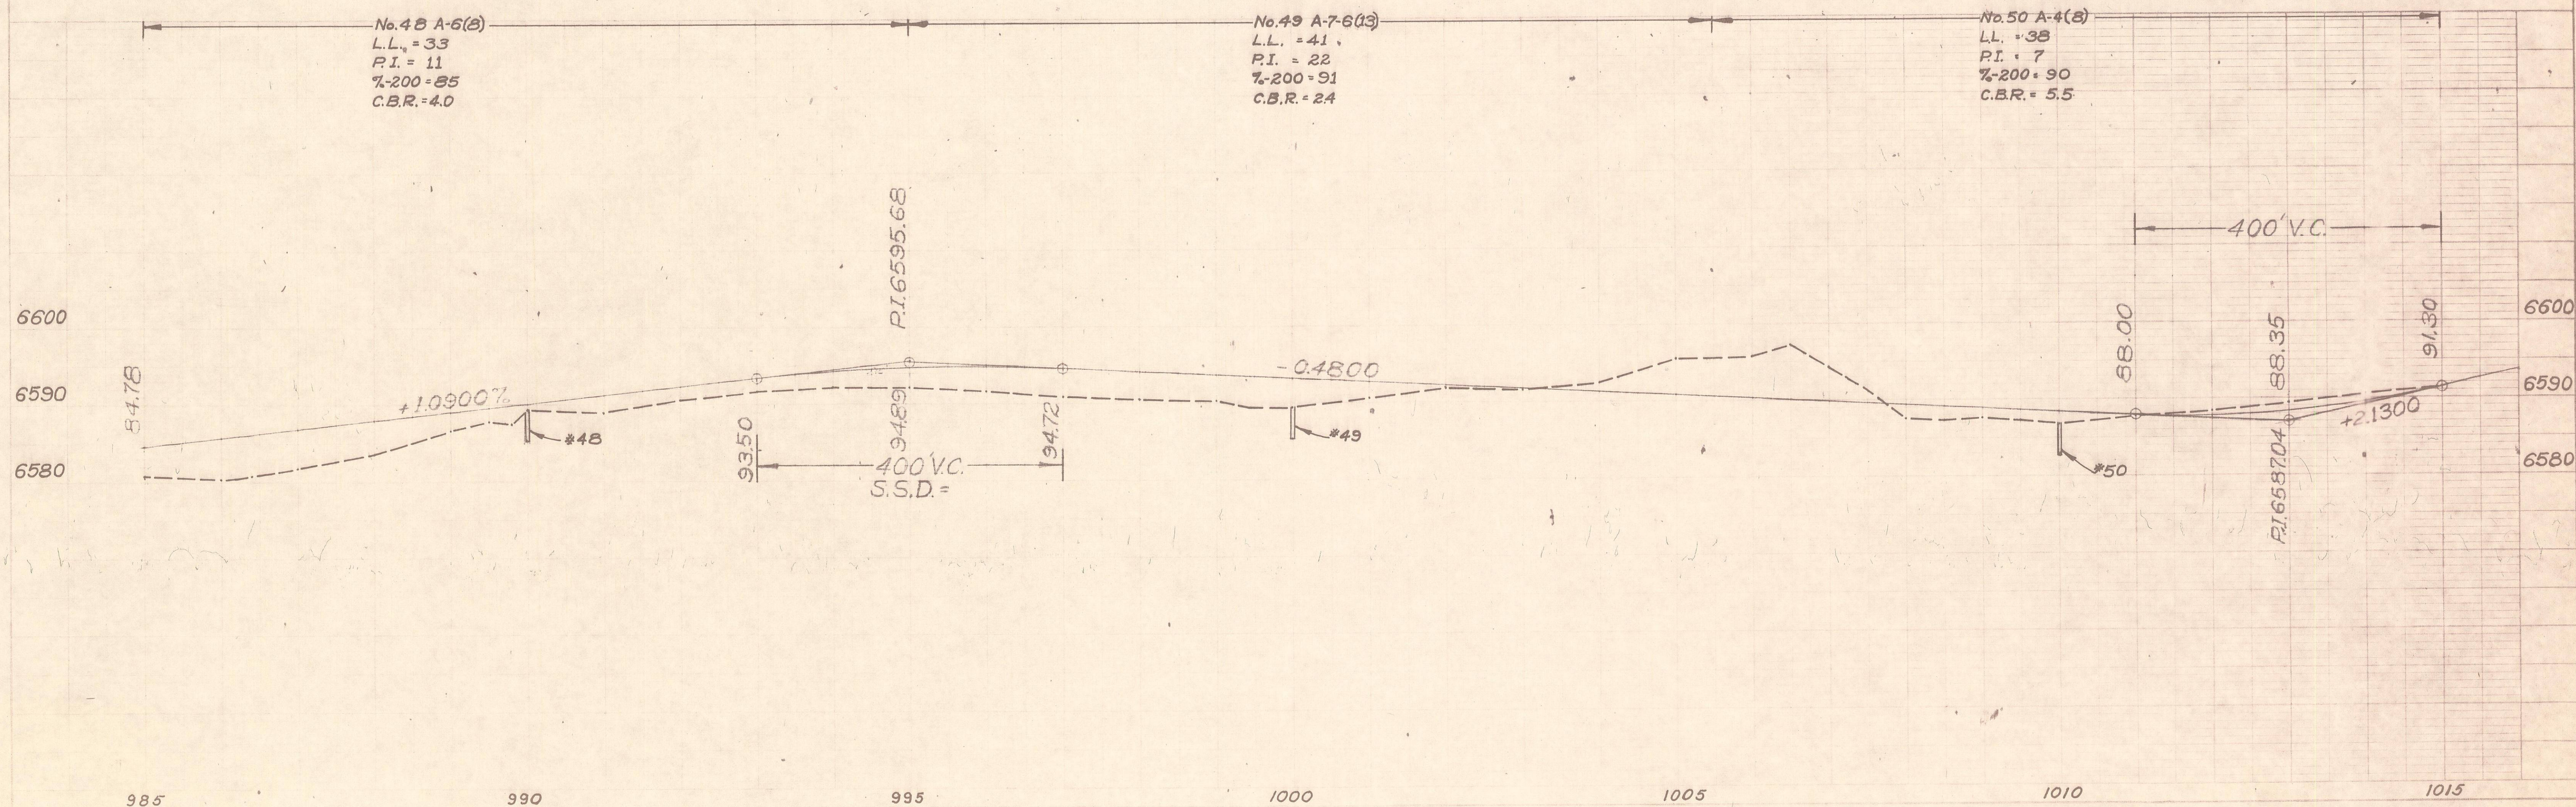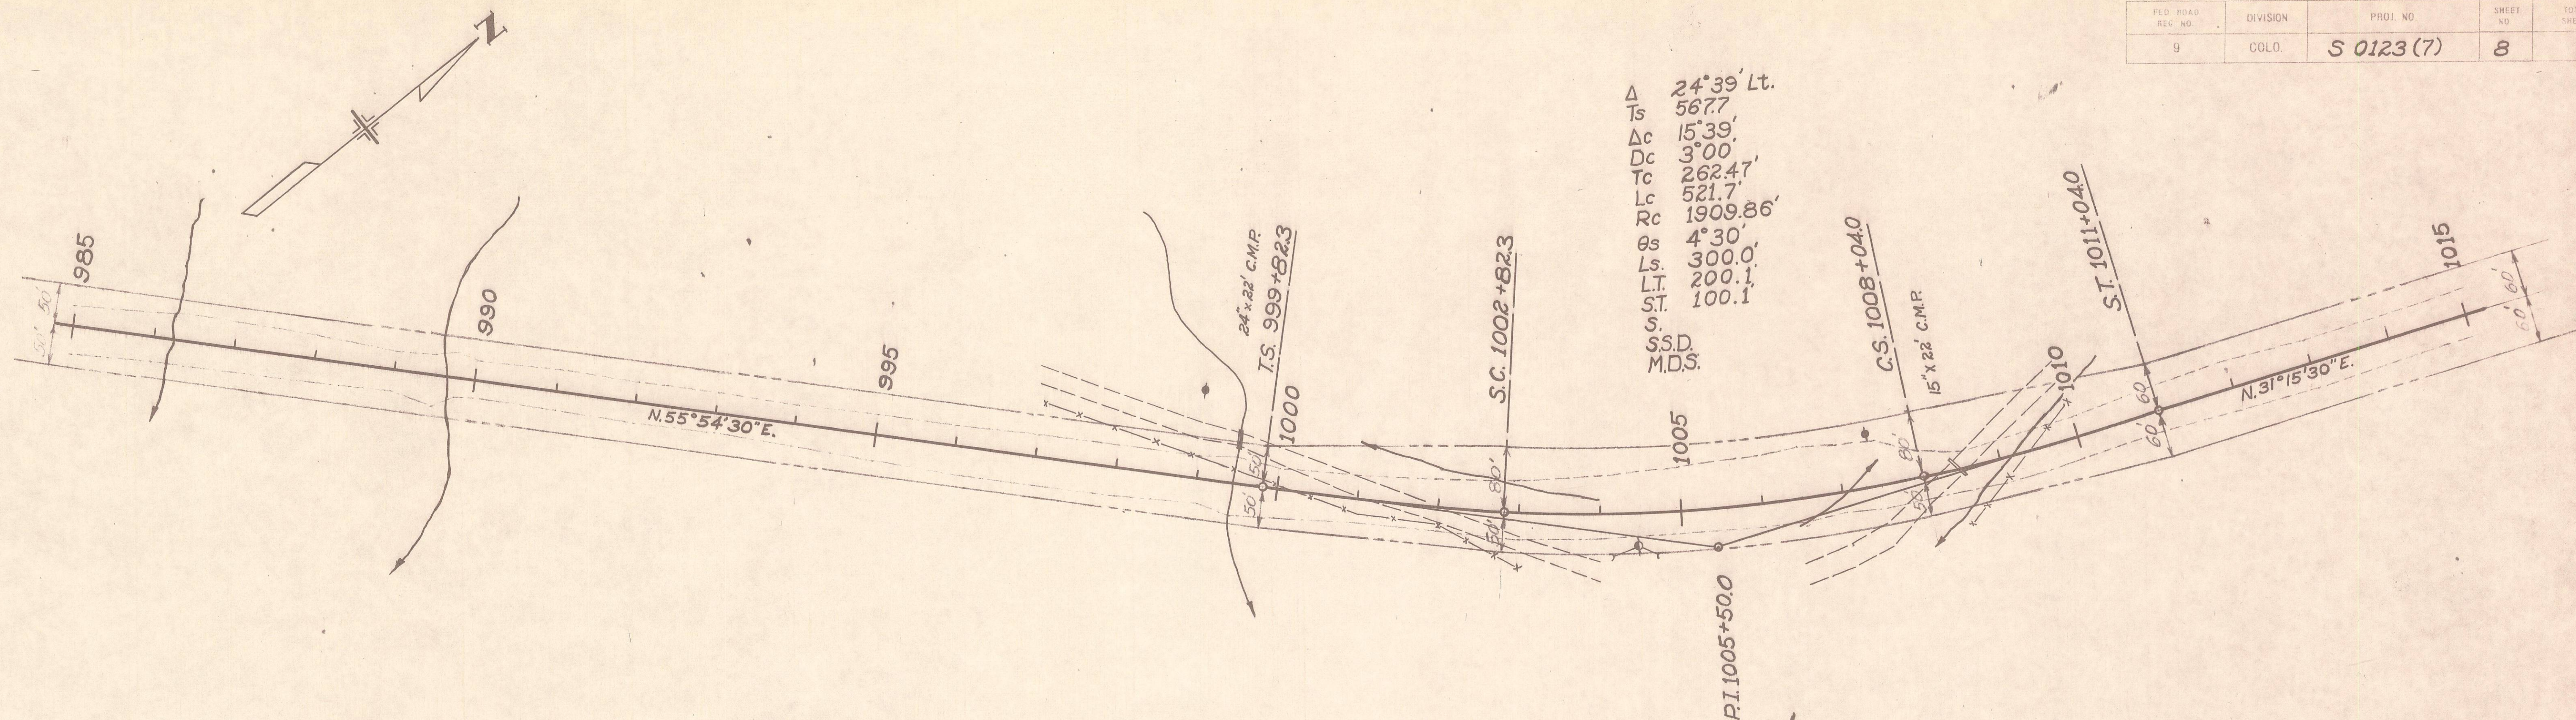

PLAN	DATE
SURVEYED	BY
NOTE BOOK	ALIGNED CHECKED
NO.	ET. OF WAY CHECKED



PROFILE	DATE
SURVEYED	BY
NOTE BOOK	ALIGNED CHECKED
NO.	ET. OF WAY CHECKED


FED. ROAD REG. NO.	DIVISION	PROJECT NO.	SHEET NO.
9	COLO.	S 0123 (7)	9

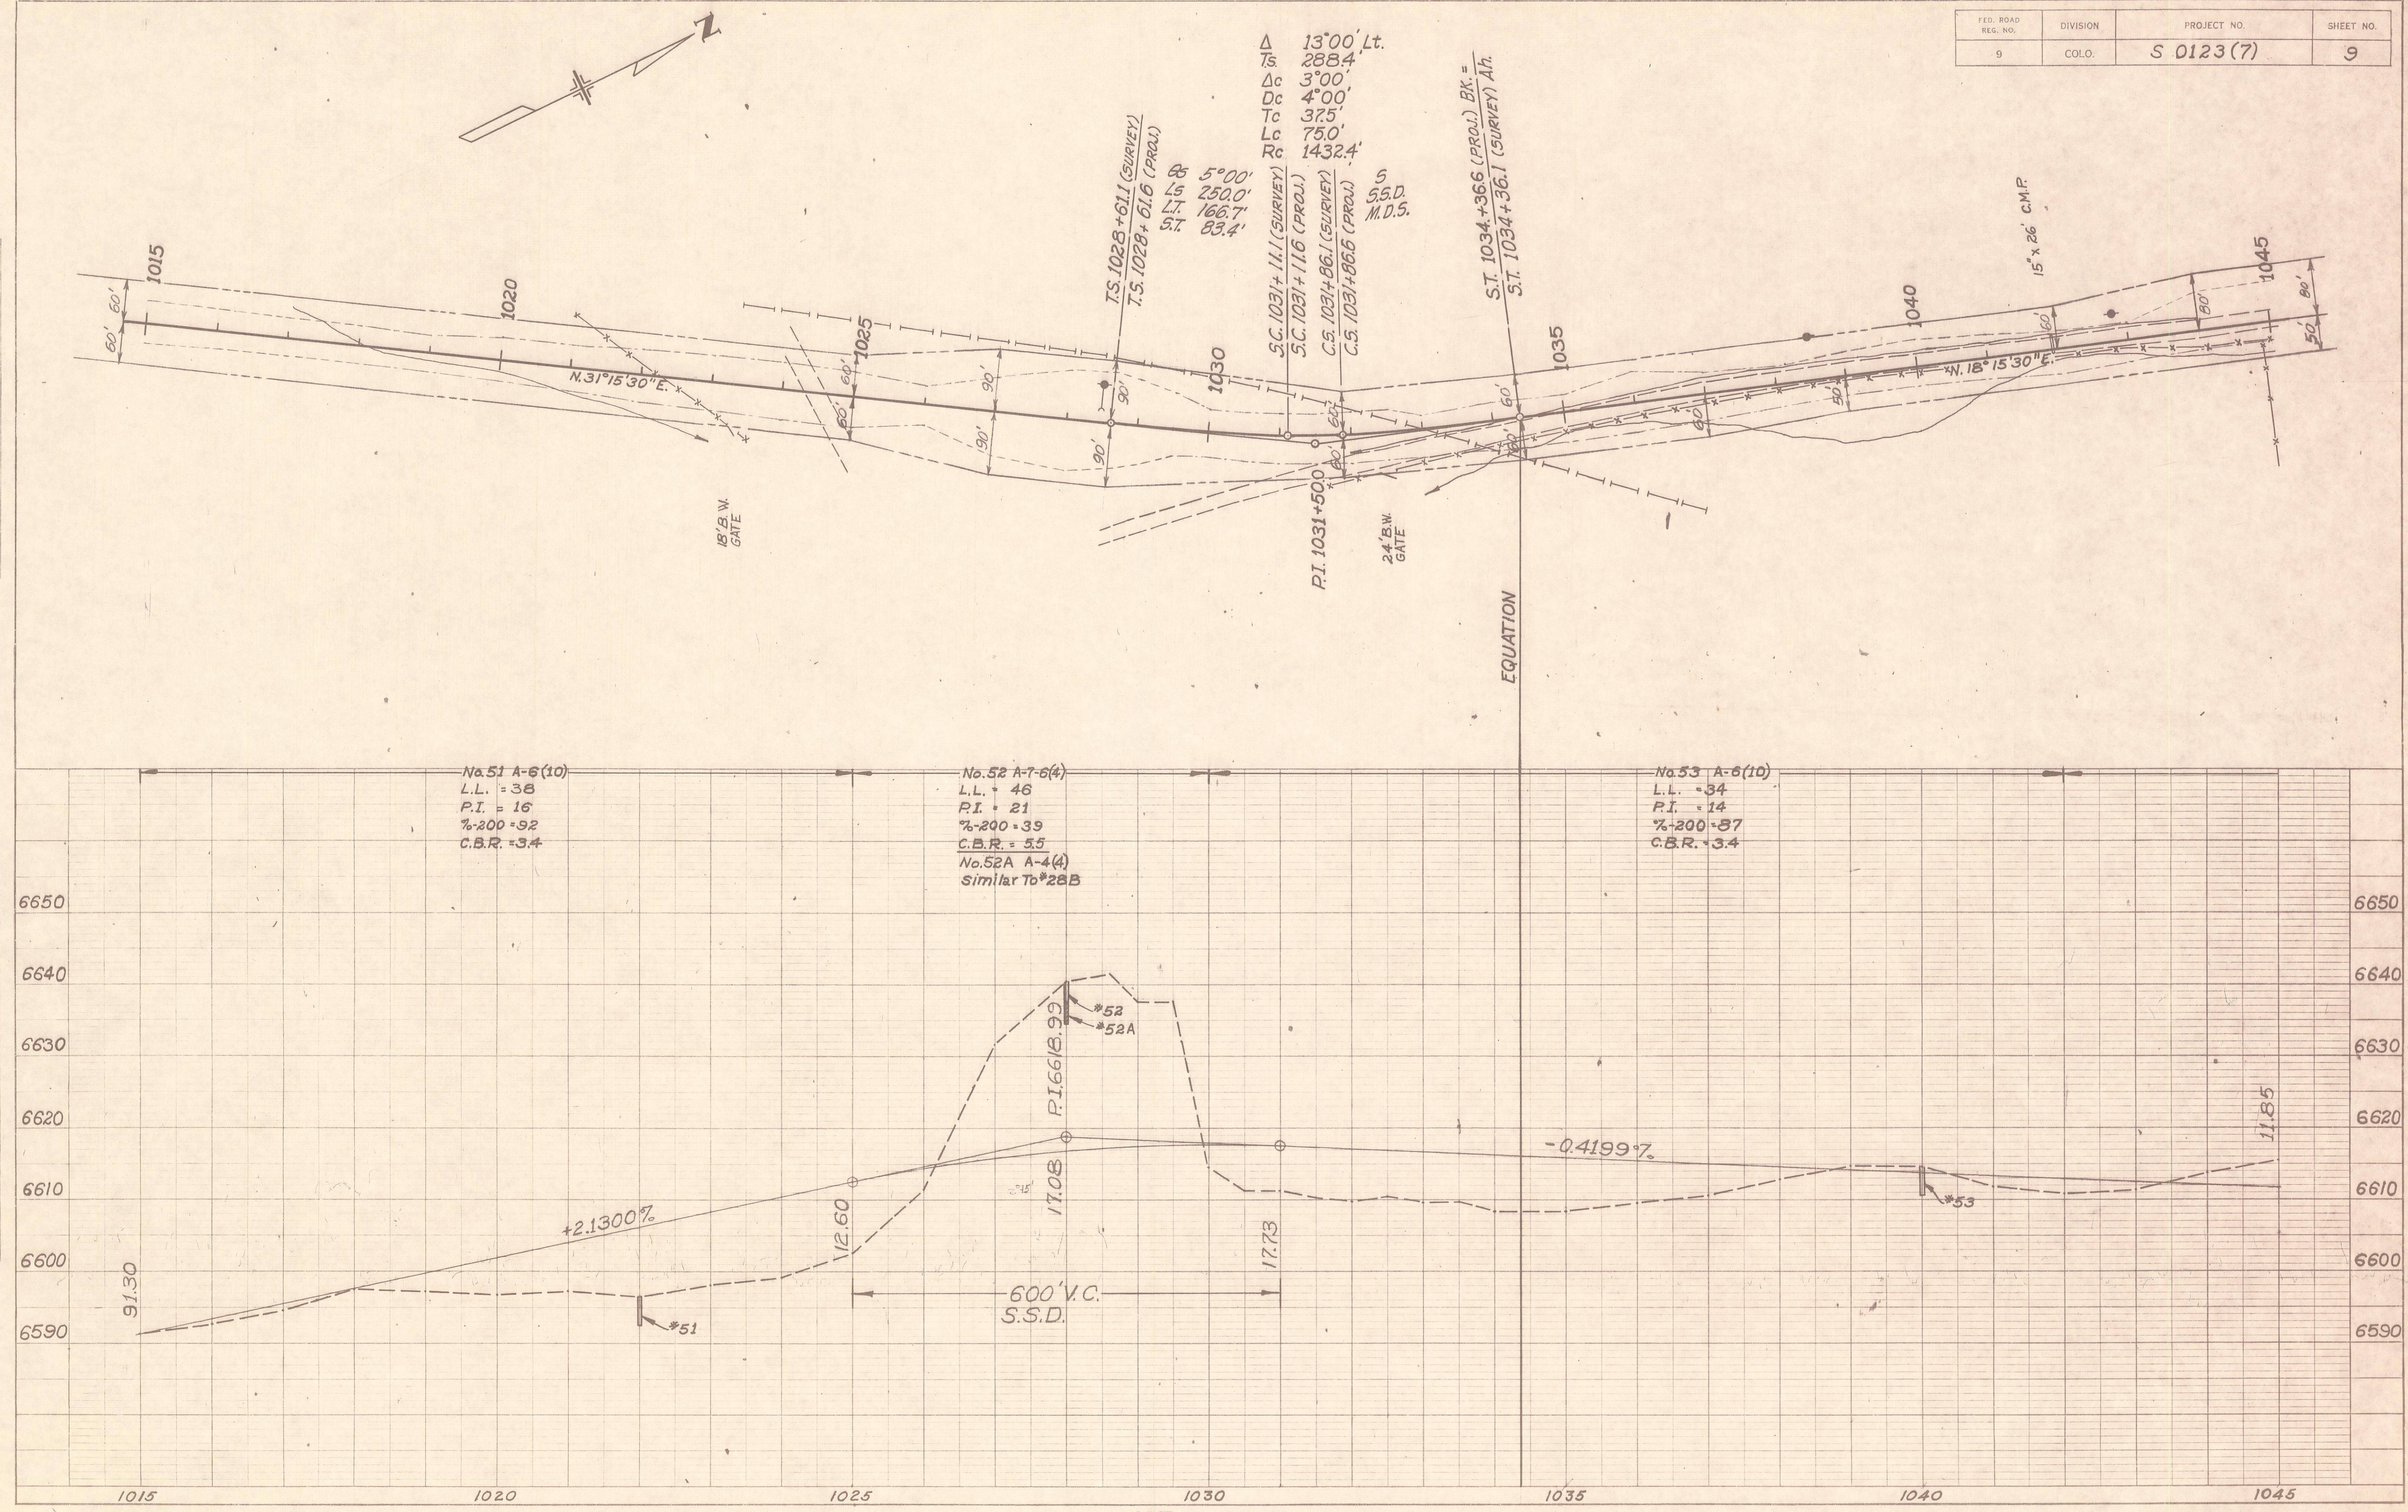

FED. ROAD REG. NO.	DIVISION	PROJECT NO.	SHEET NO.
9	COLO.	S 0123(7)	10


PLAN	REVISION	DATE
NO.	NOTE	
	1. TO CORRECT ERROR IN	
	2. TO CORRECT ERROR IN	
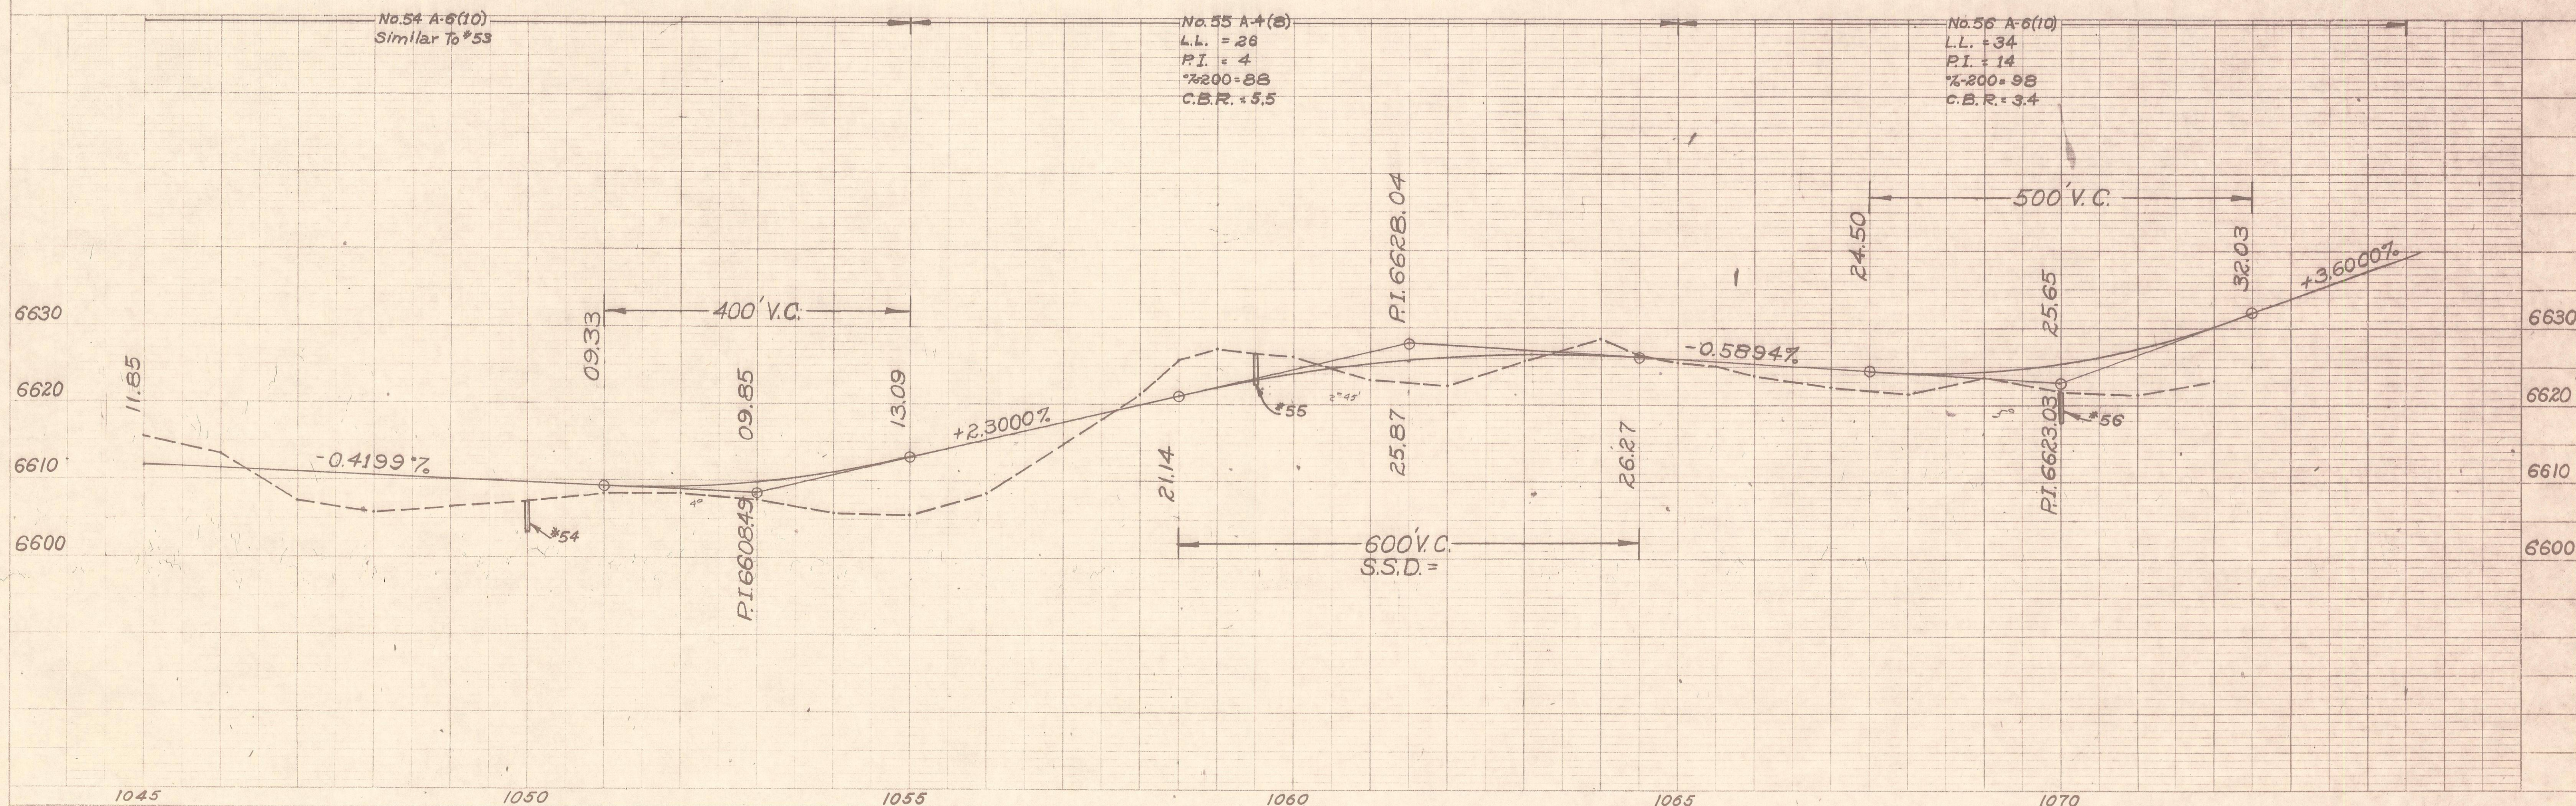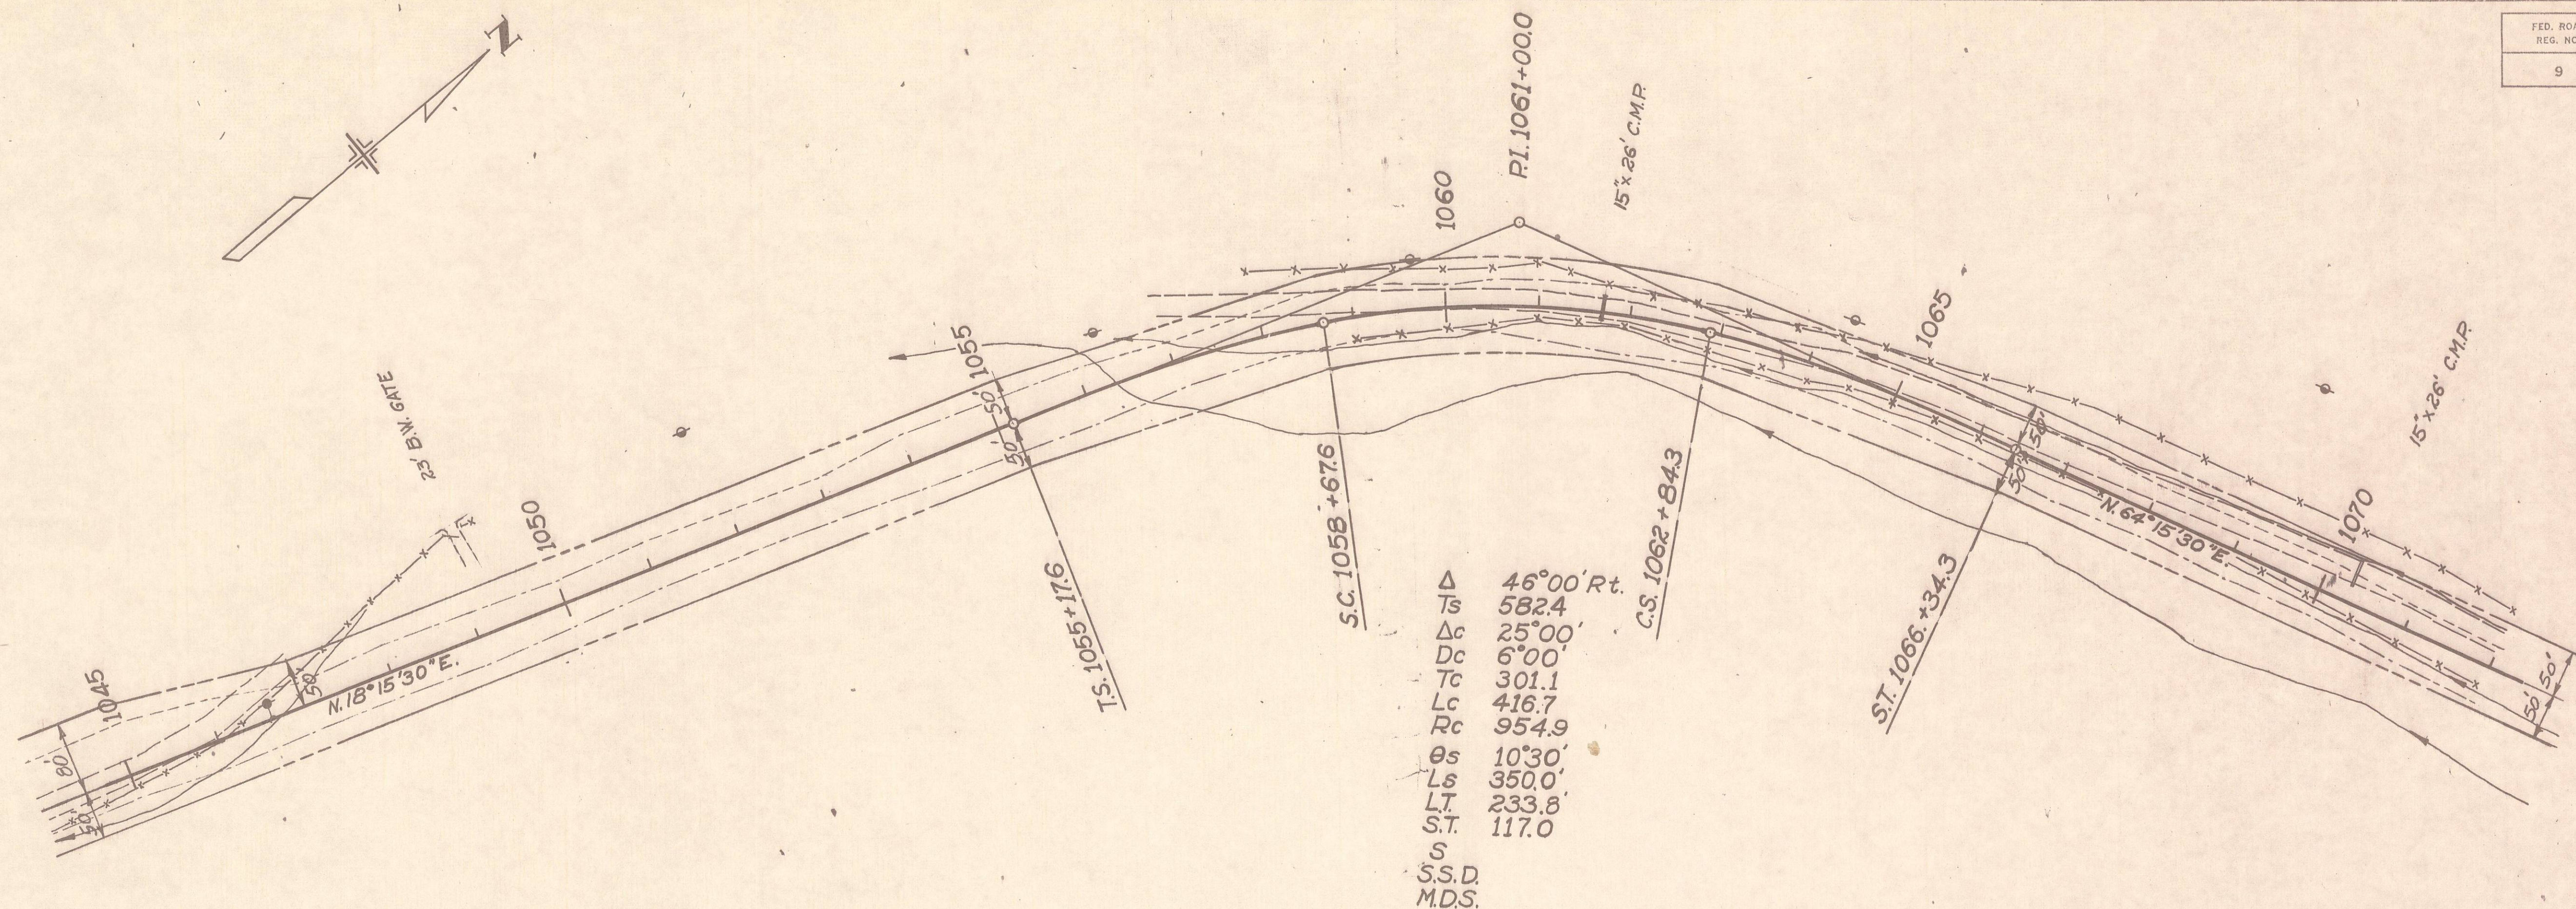

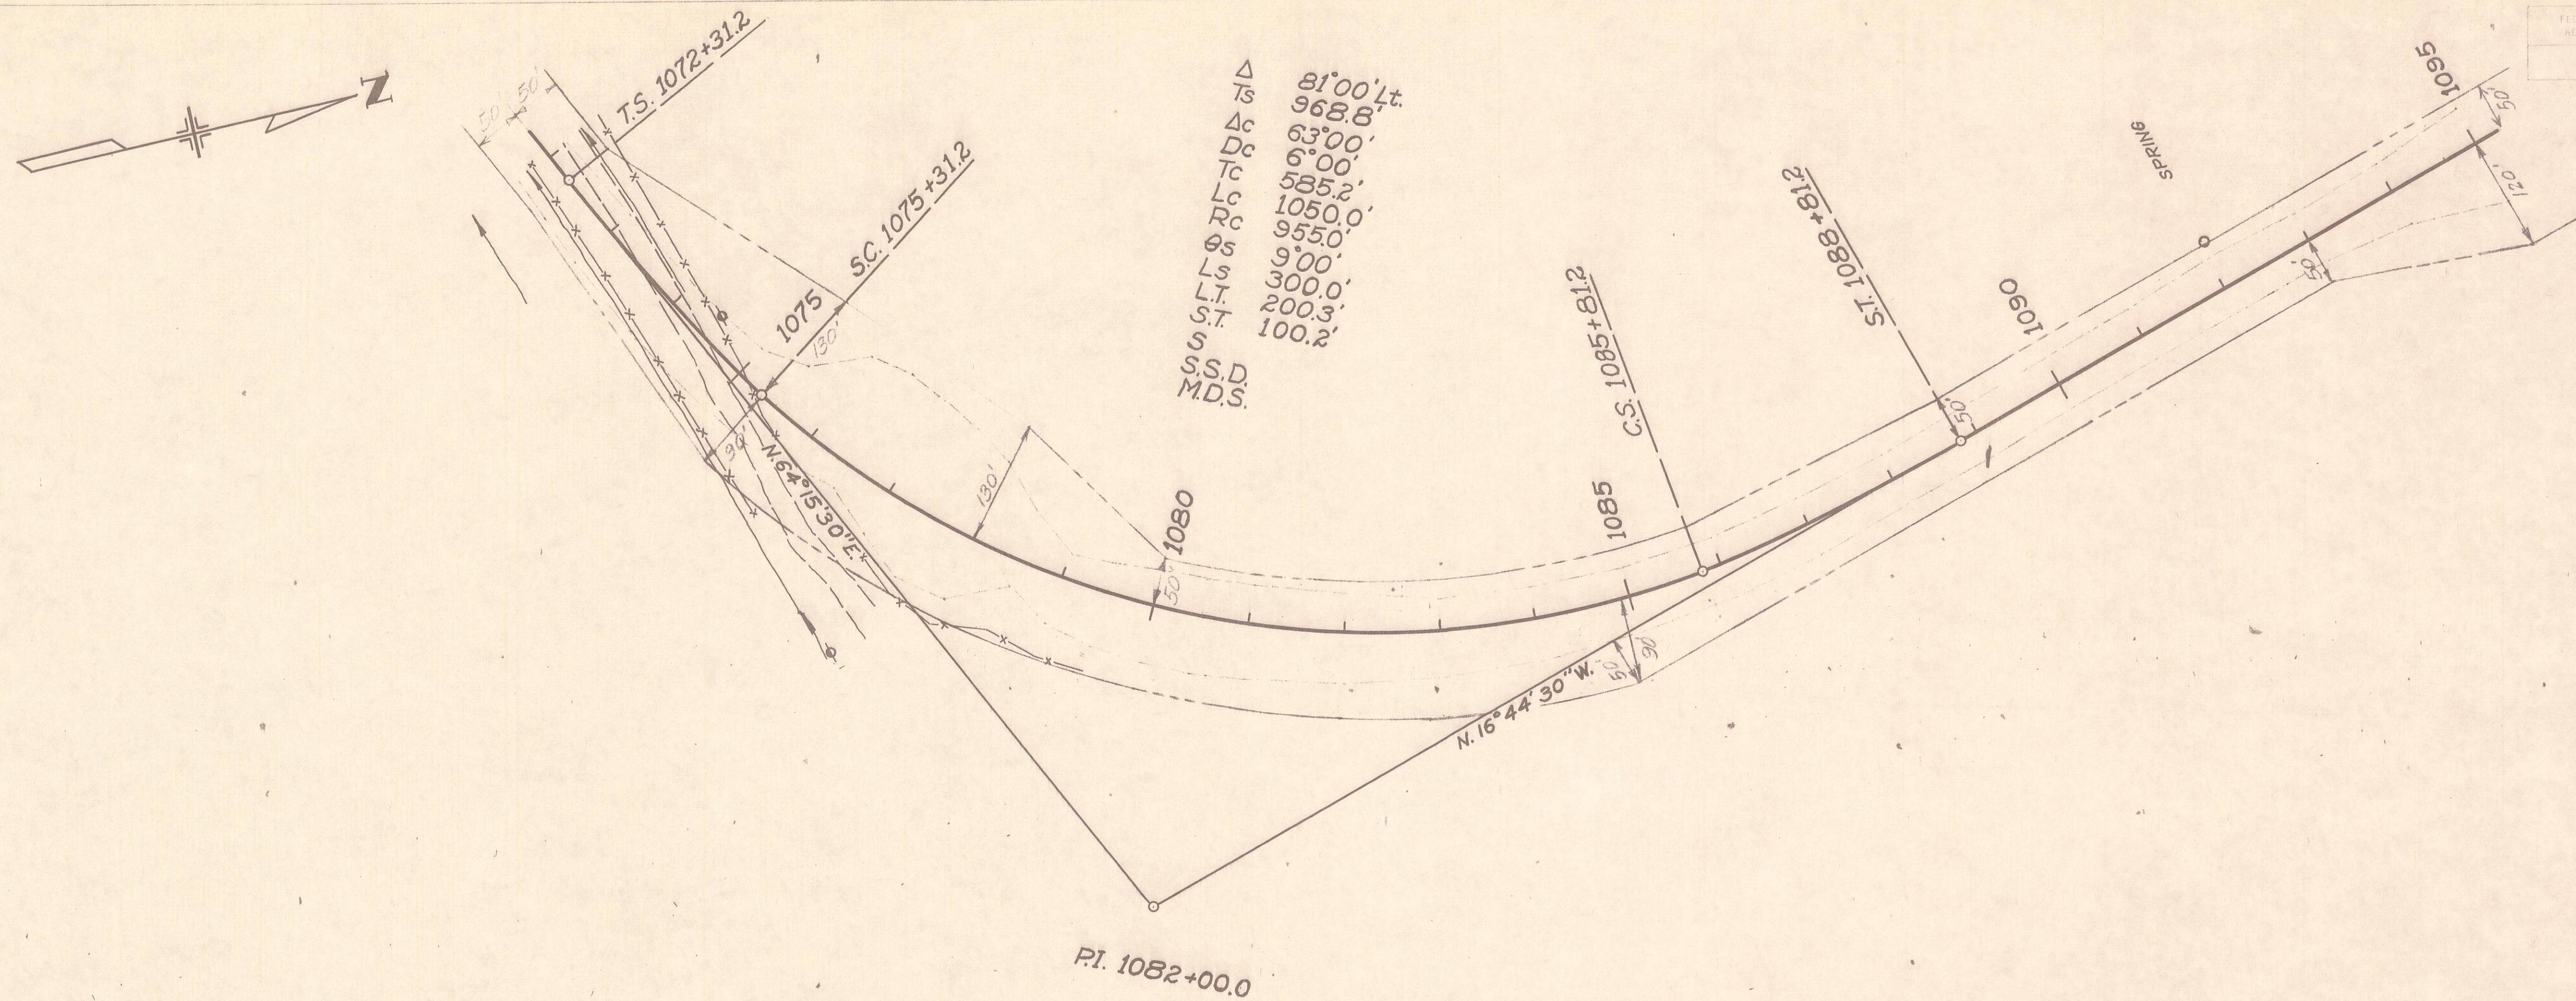

PLAN

PROFILE

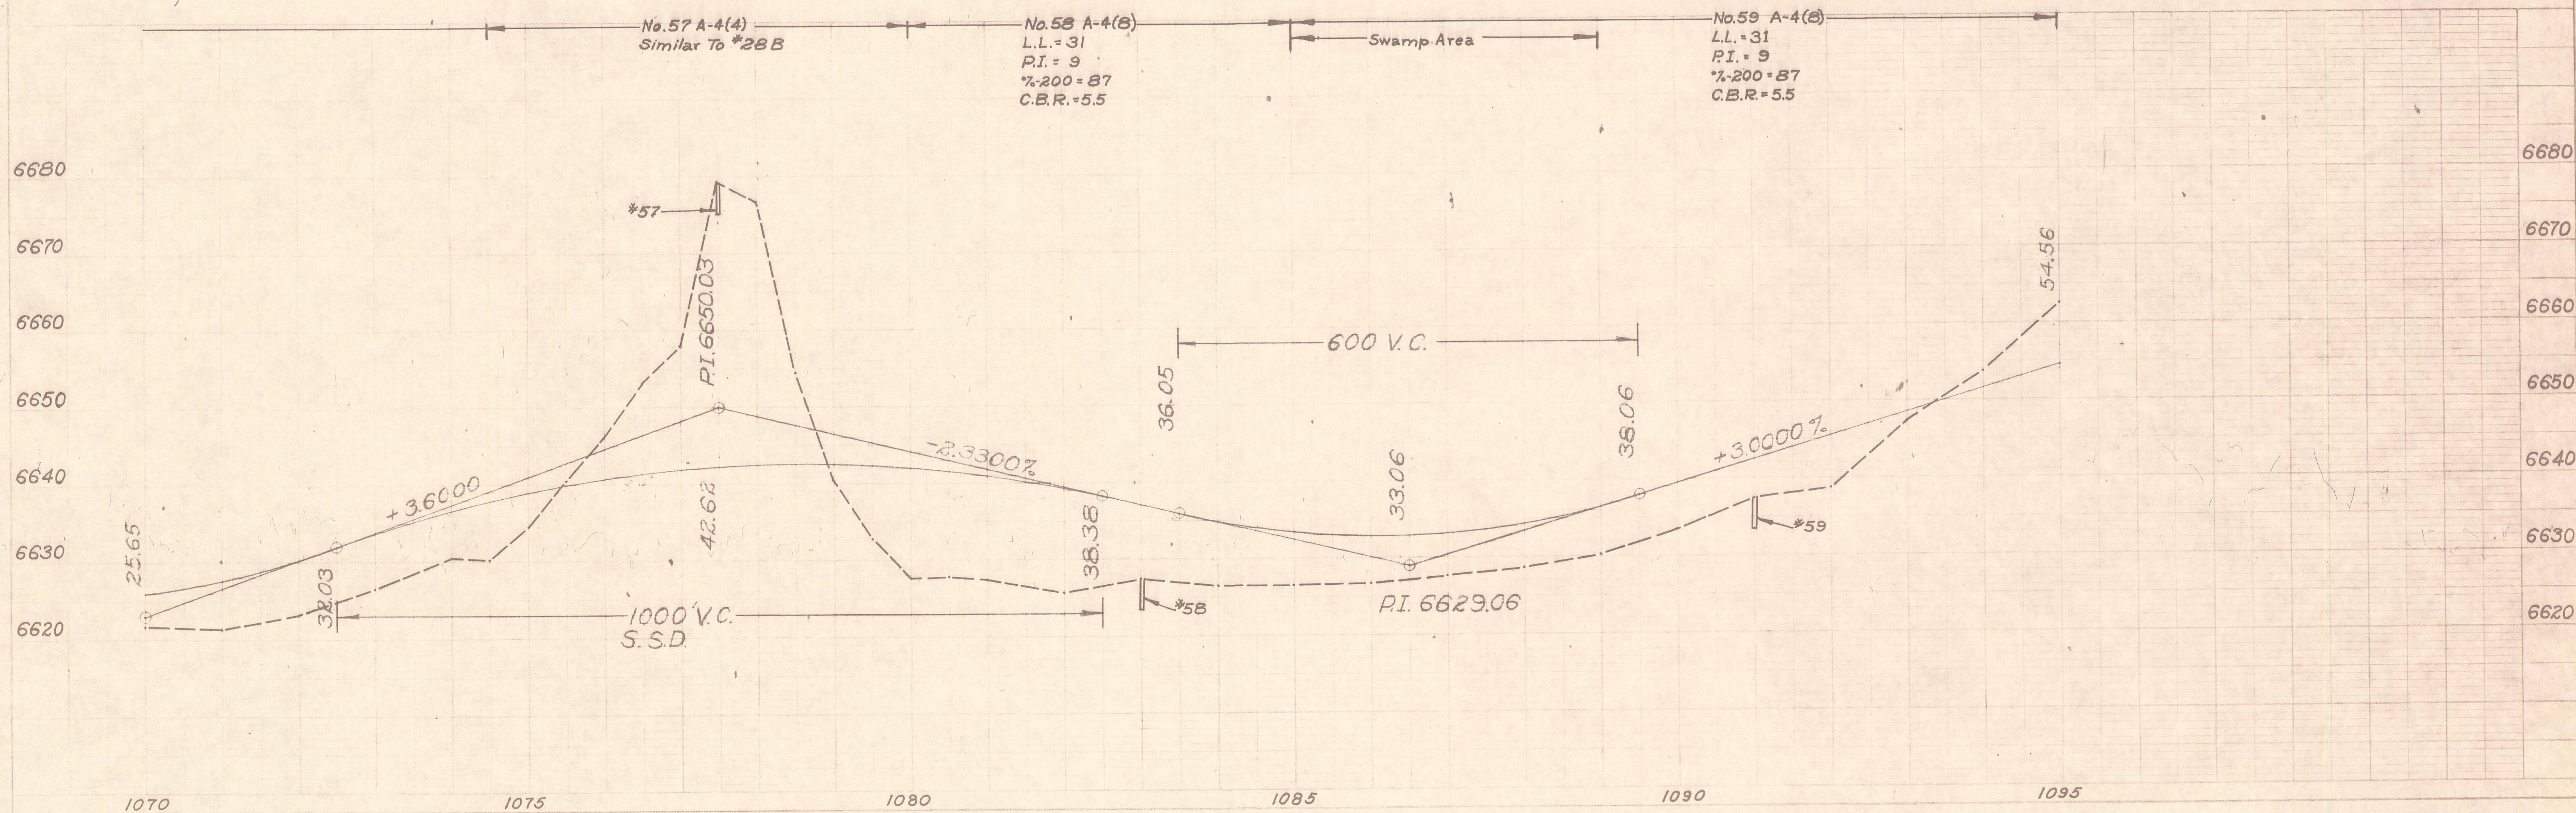

FED. ROAD DIST. NO.	DIVISION	PROJ. NO.	SHEET NO.	TOTAL SHEETS
9	COLO.	S 0123(7)	12	

PLAN

PROFILE

